FED. RD. DIVISION	STATE	PROJECT	
2	OHIO		

3
181

LAKE COUNTY
LAK-615-3.26

TYPICAL SECTIONS

TYPE 451

PAVEMENT WIDTH (f/f CURB) MENTOR AVENUE	
LOCATION	WIDTH
Sta. 4+50 to 7+50	Varies from 50' to 107'
Sta. 7+50 to 9+66.48	107'
Sta. 10+33.50 to 11+75	107'
Sta. 11+75 to 14+75	Varies from 107' to 50'
Sta. 14+75 to 15+75	50'

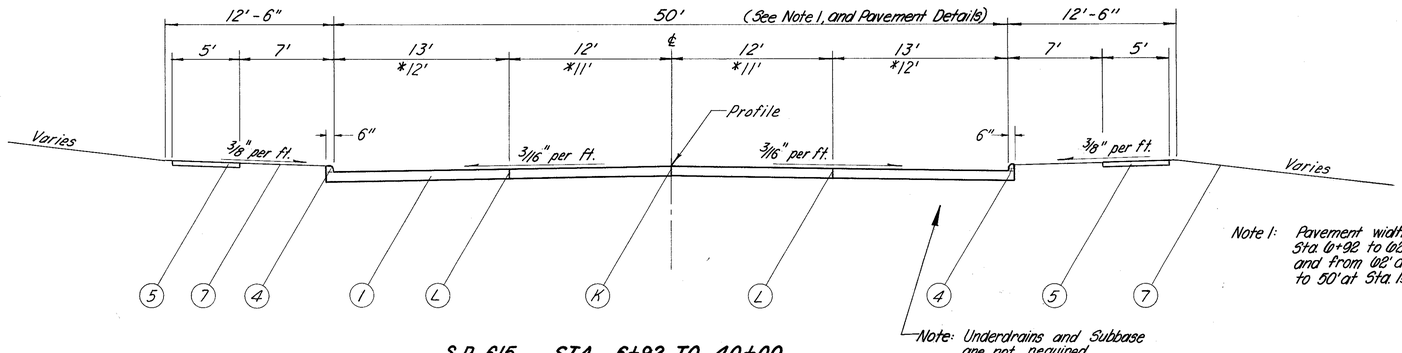

Note 1: Pavement width varies from 50' at Sta. 6+92. to 62' at Sta. 8+71.60, and from 102' at Sta. 13+25 to 50' at Sta. 15+05.

S.R. 615 STA. 6+92 TO 40+00
*MENTOR AVE. STA. 4+50 TO 9+66.48
STA. 10+33.50 TO 15+75

See Table and Pavement Details for variation in pavement width.

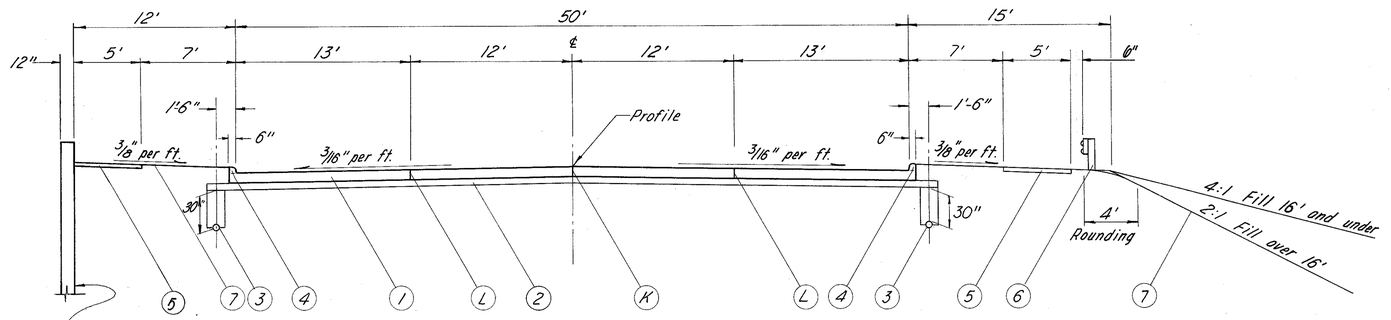

S.R. 615 STA. 40+00 TO 63+75
Bridge and Approach Slabs:
Sta. 47+28.12 to 54+16.22

LEGEND

(1) Item 451 9" Reinforced Portland Cement Concrete Pavement.
(2) Item 310 6" Subbase, grading A, as per plan.
(3) Item 605 6" Pipe Underdrain.
(4) Item 609 Curb, Standard Type 2A.
(5) Item 608 4" Concrete Walk.
(6) Item 606 Guard Rail, Type 5.
(7) Item 659 Seeding and Mulching.

(L) Standard Longitudinal Joint
(K) Key Joint Without Tiebars

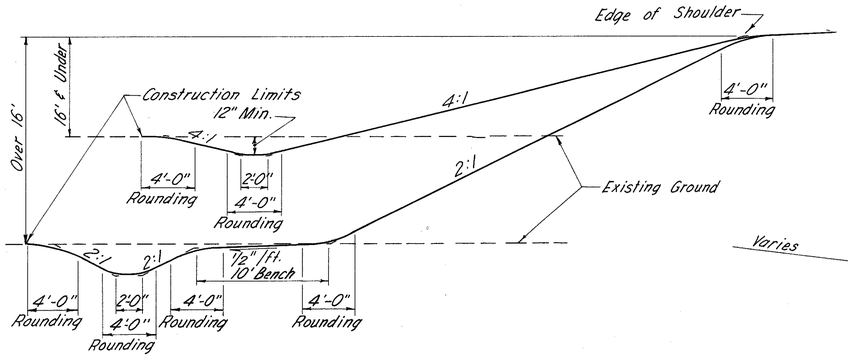

TYPICAL DITCH SECTION

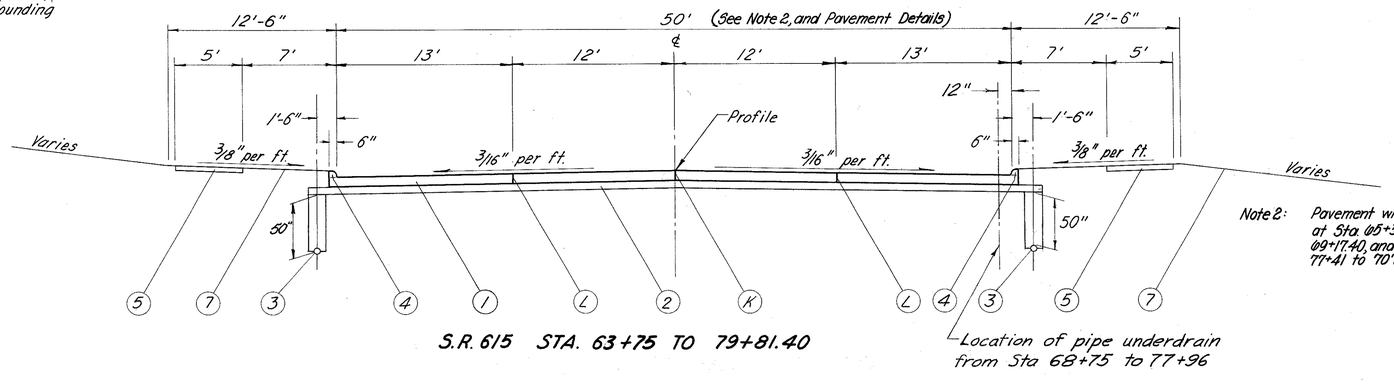

Note 2: Pavement width varies from 50' at Sta 65+34.90 to 102' at Sta 69+17.40, and from 102' at Sta 77+41 to 70' at Sta. 79+81.40.

S.R. 615 STA. 63+75 TO 79+81.40

DEC 11 1970

TYPICAL SECTIONS

JUN 26 1970

ALL-STATE BLUEPRINT #60008