FED. RD. DIVISION	STATE	PROJECT	
2	OHIO		

LAKE COUNTY
LAK-615-3.26

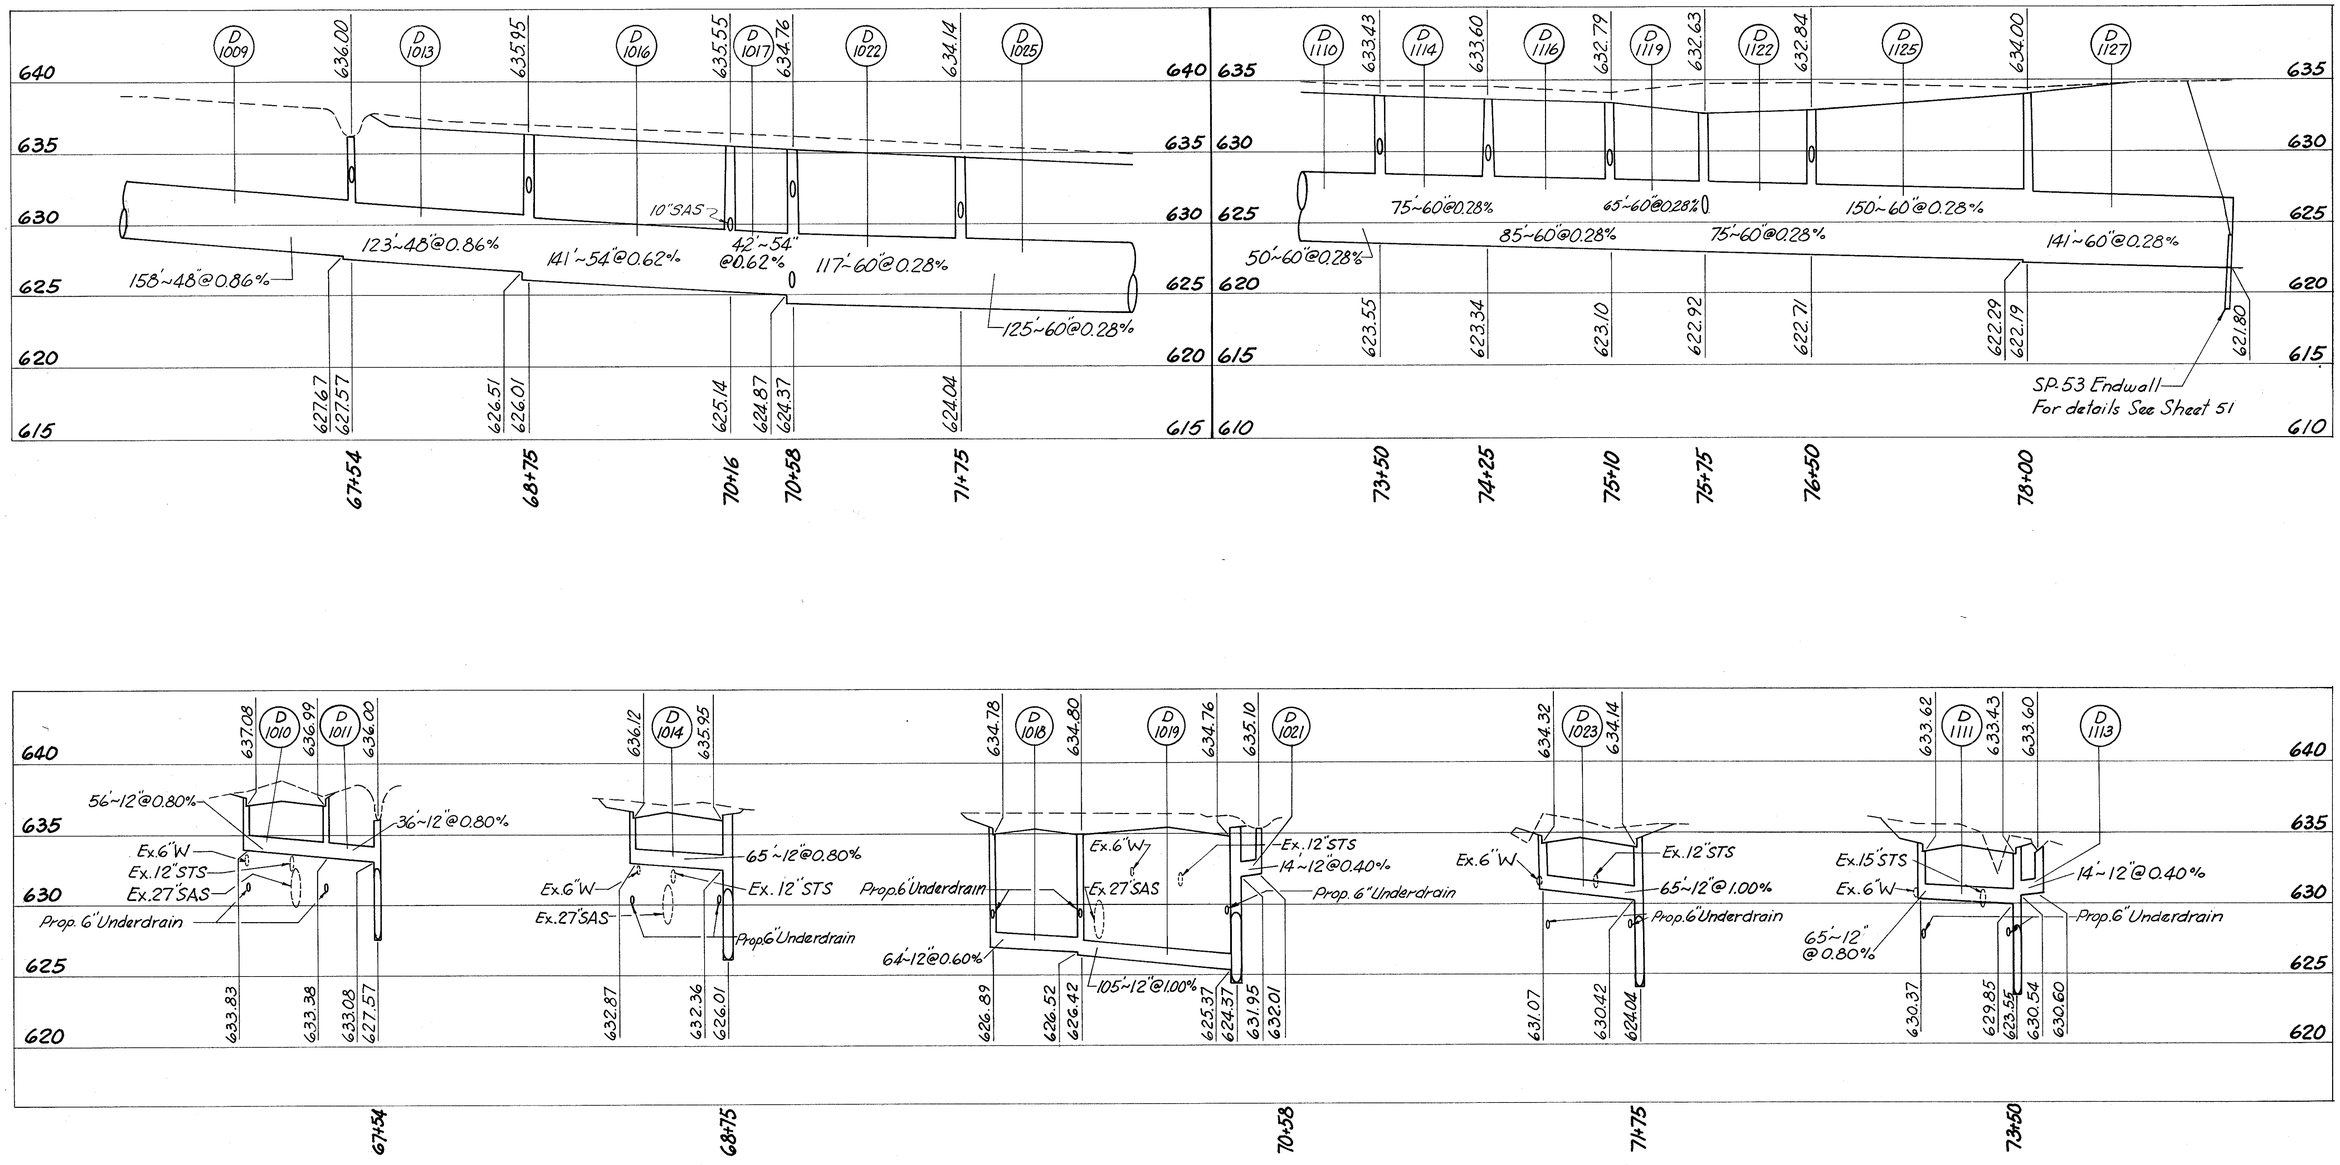

SEWER PROFILES

DEC 11 1970 JUN 26 1970