CALC. BY JJC DATE 12/90	LAK-615-5.12	OHIO
CHKD. BY DJW DATE 1/91		FHWA REGION 5

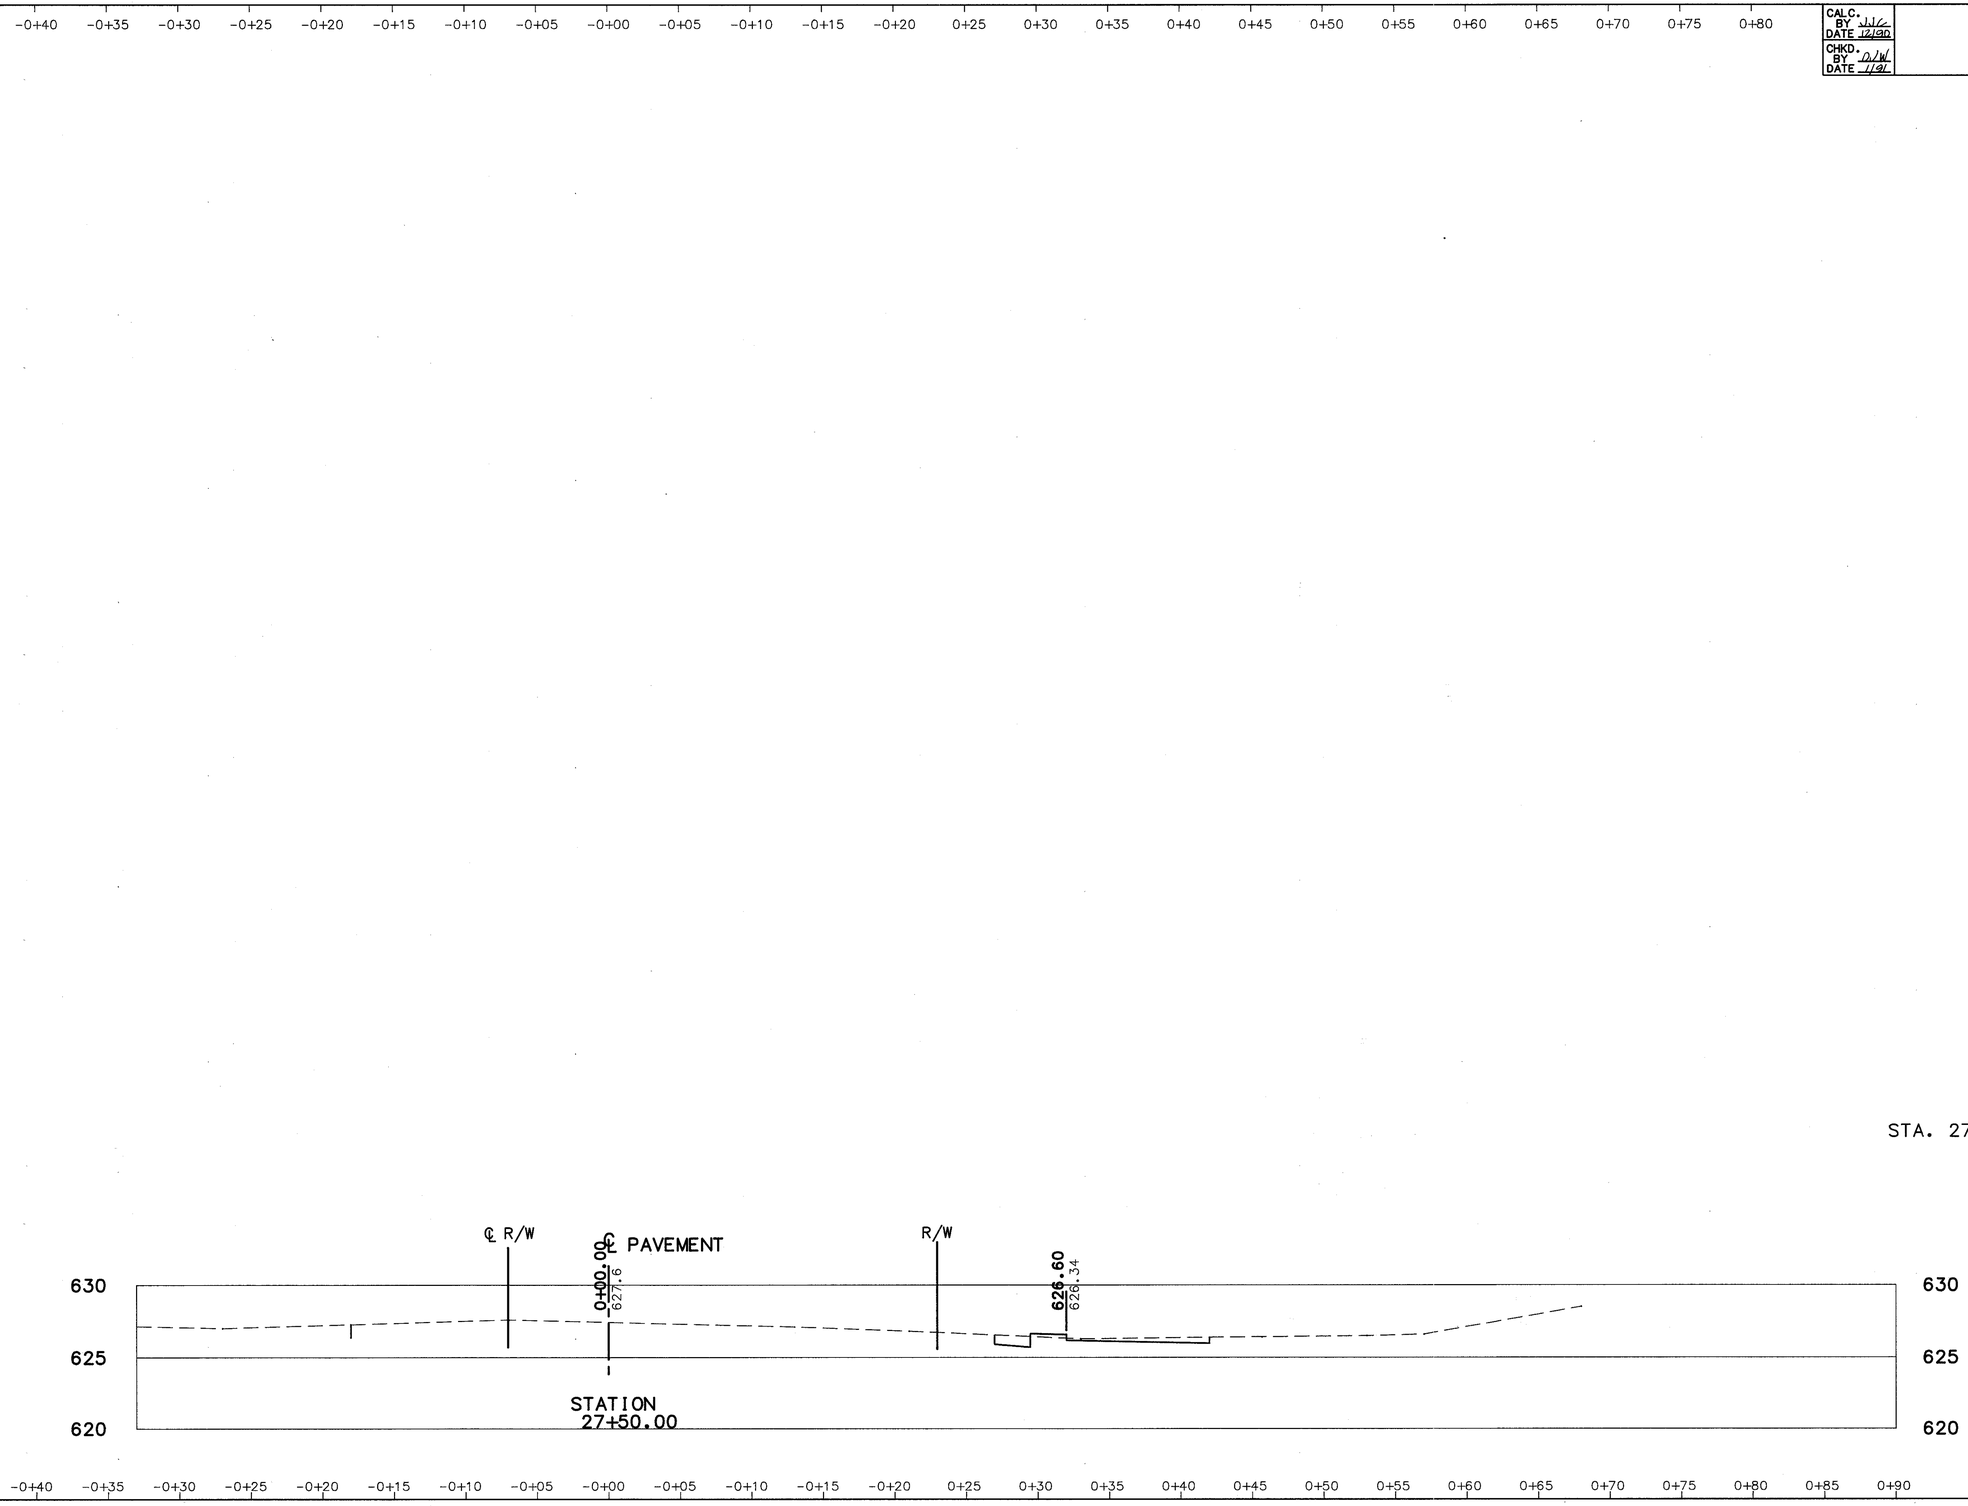

	END AREA		VOLUME	
	CUT	FILL	CUT	FILL
STA. 27+75	11.2	0		
			7.0	0.3
	3.8	0.6		
			6.2	2.0

CENTER STREET

CROSS-SECTIONS STA. 27+50