CALC. BY DATE	LAK-615-5.12	OHIO
CHKD. BY DATE		FHWA REGION 5

164
164

10
10

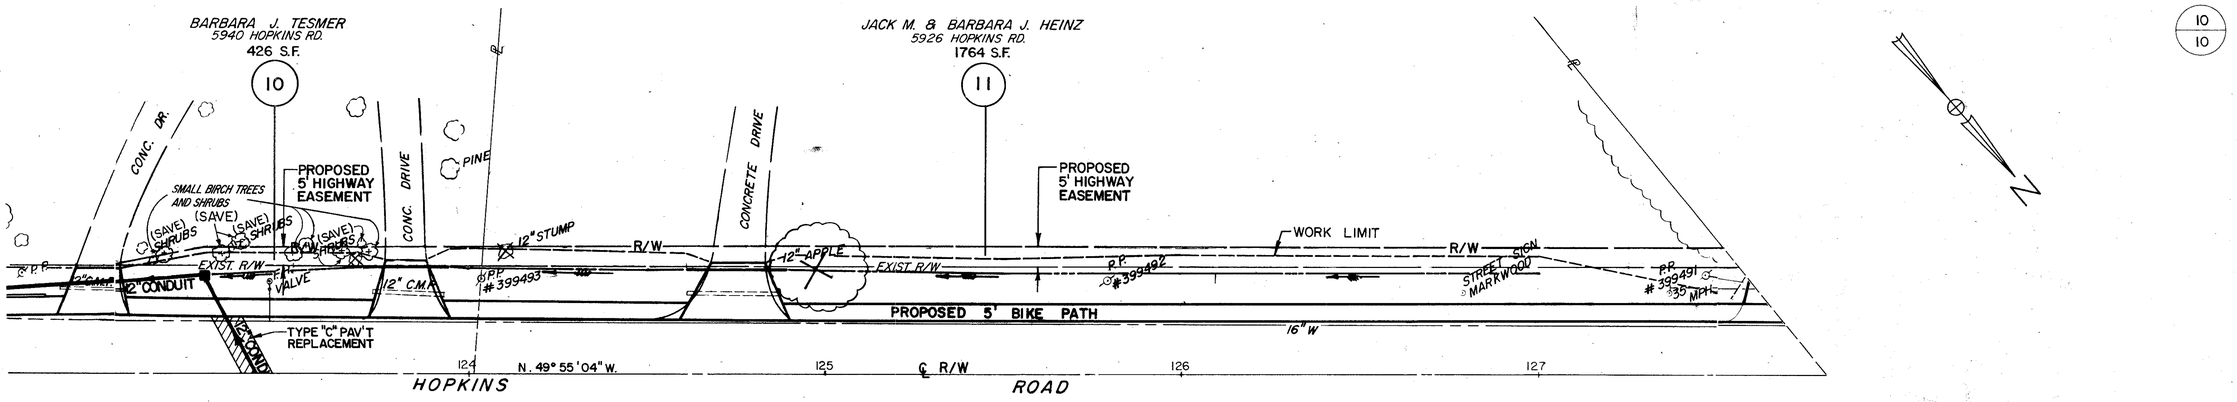

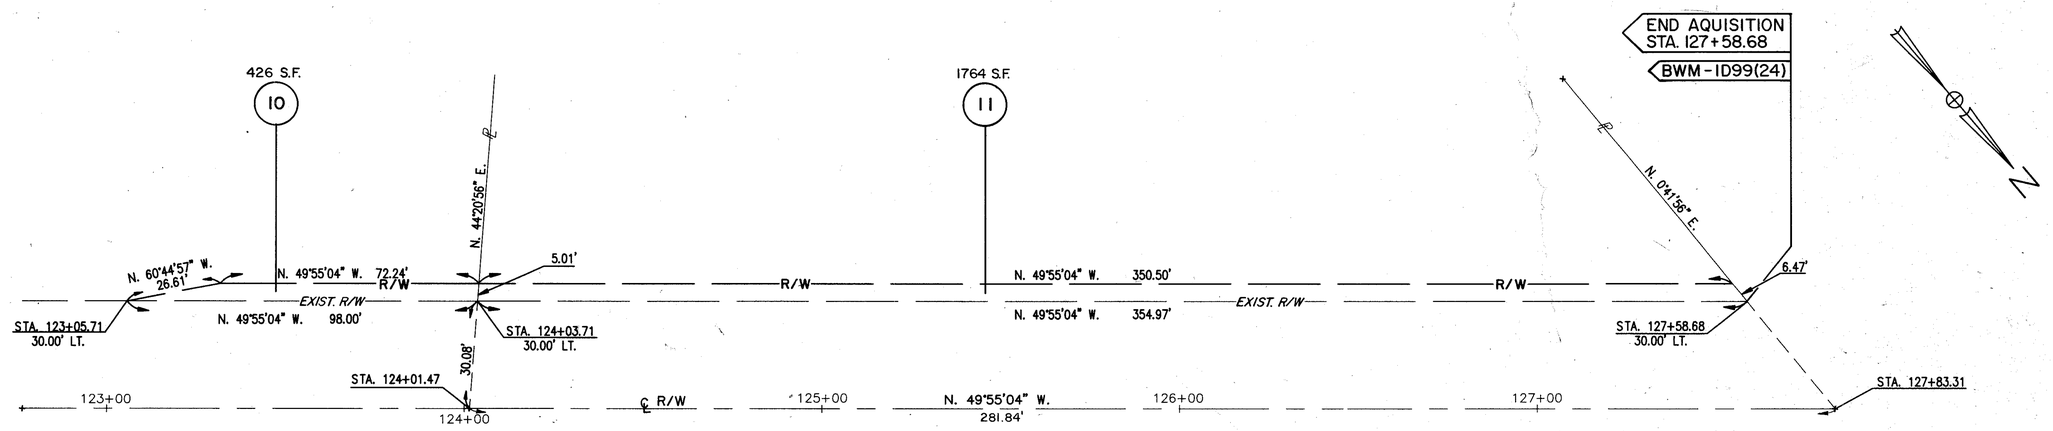

REV.	DATE	
1	1-9-92	ADD SMALL BIRCH TREES AND SHRUBS TO PARCEL NO. 10.
COMPLETION DATE:		

RIGHT-OF-WAY PLANS

LAK-615-5.12