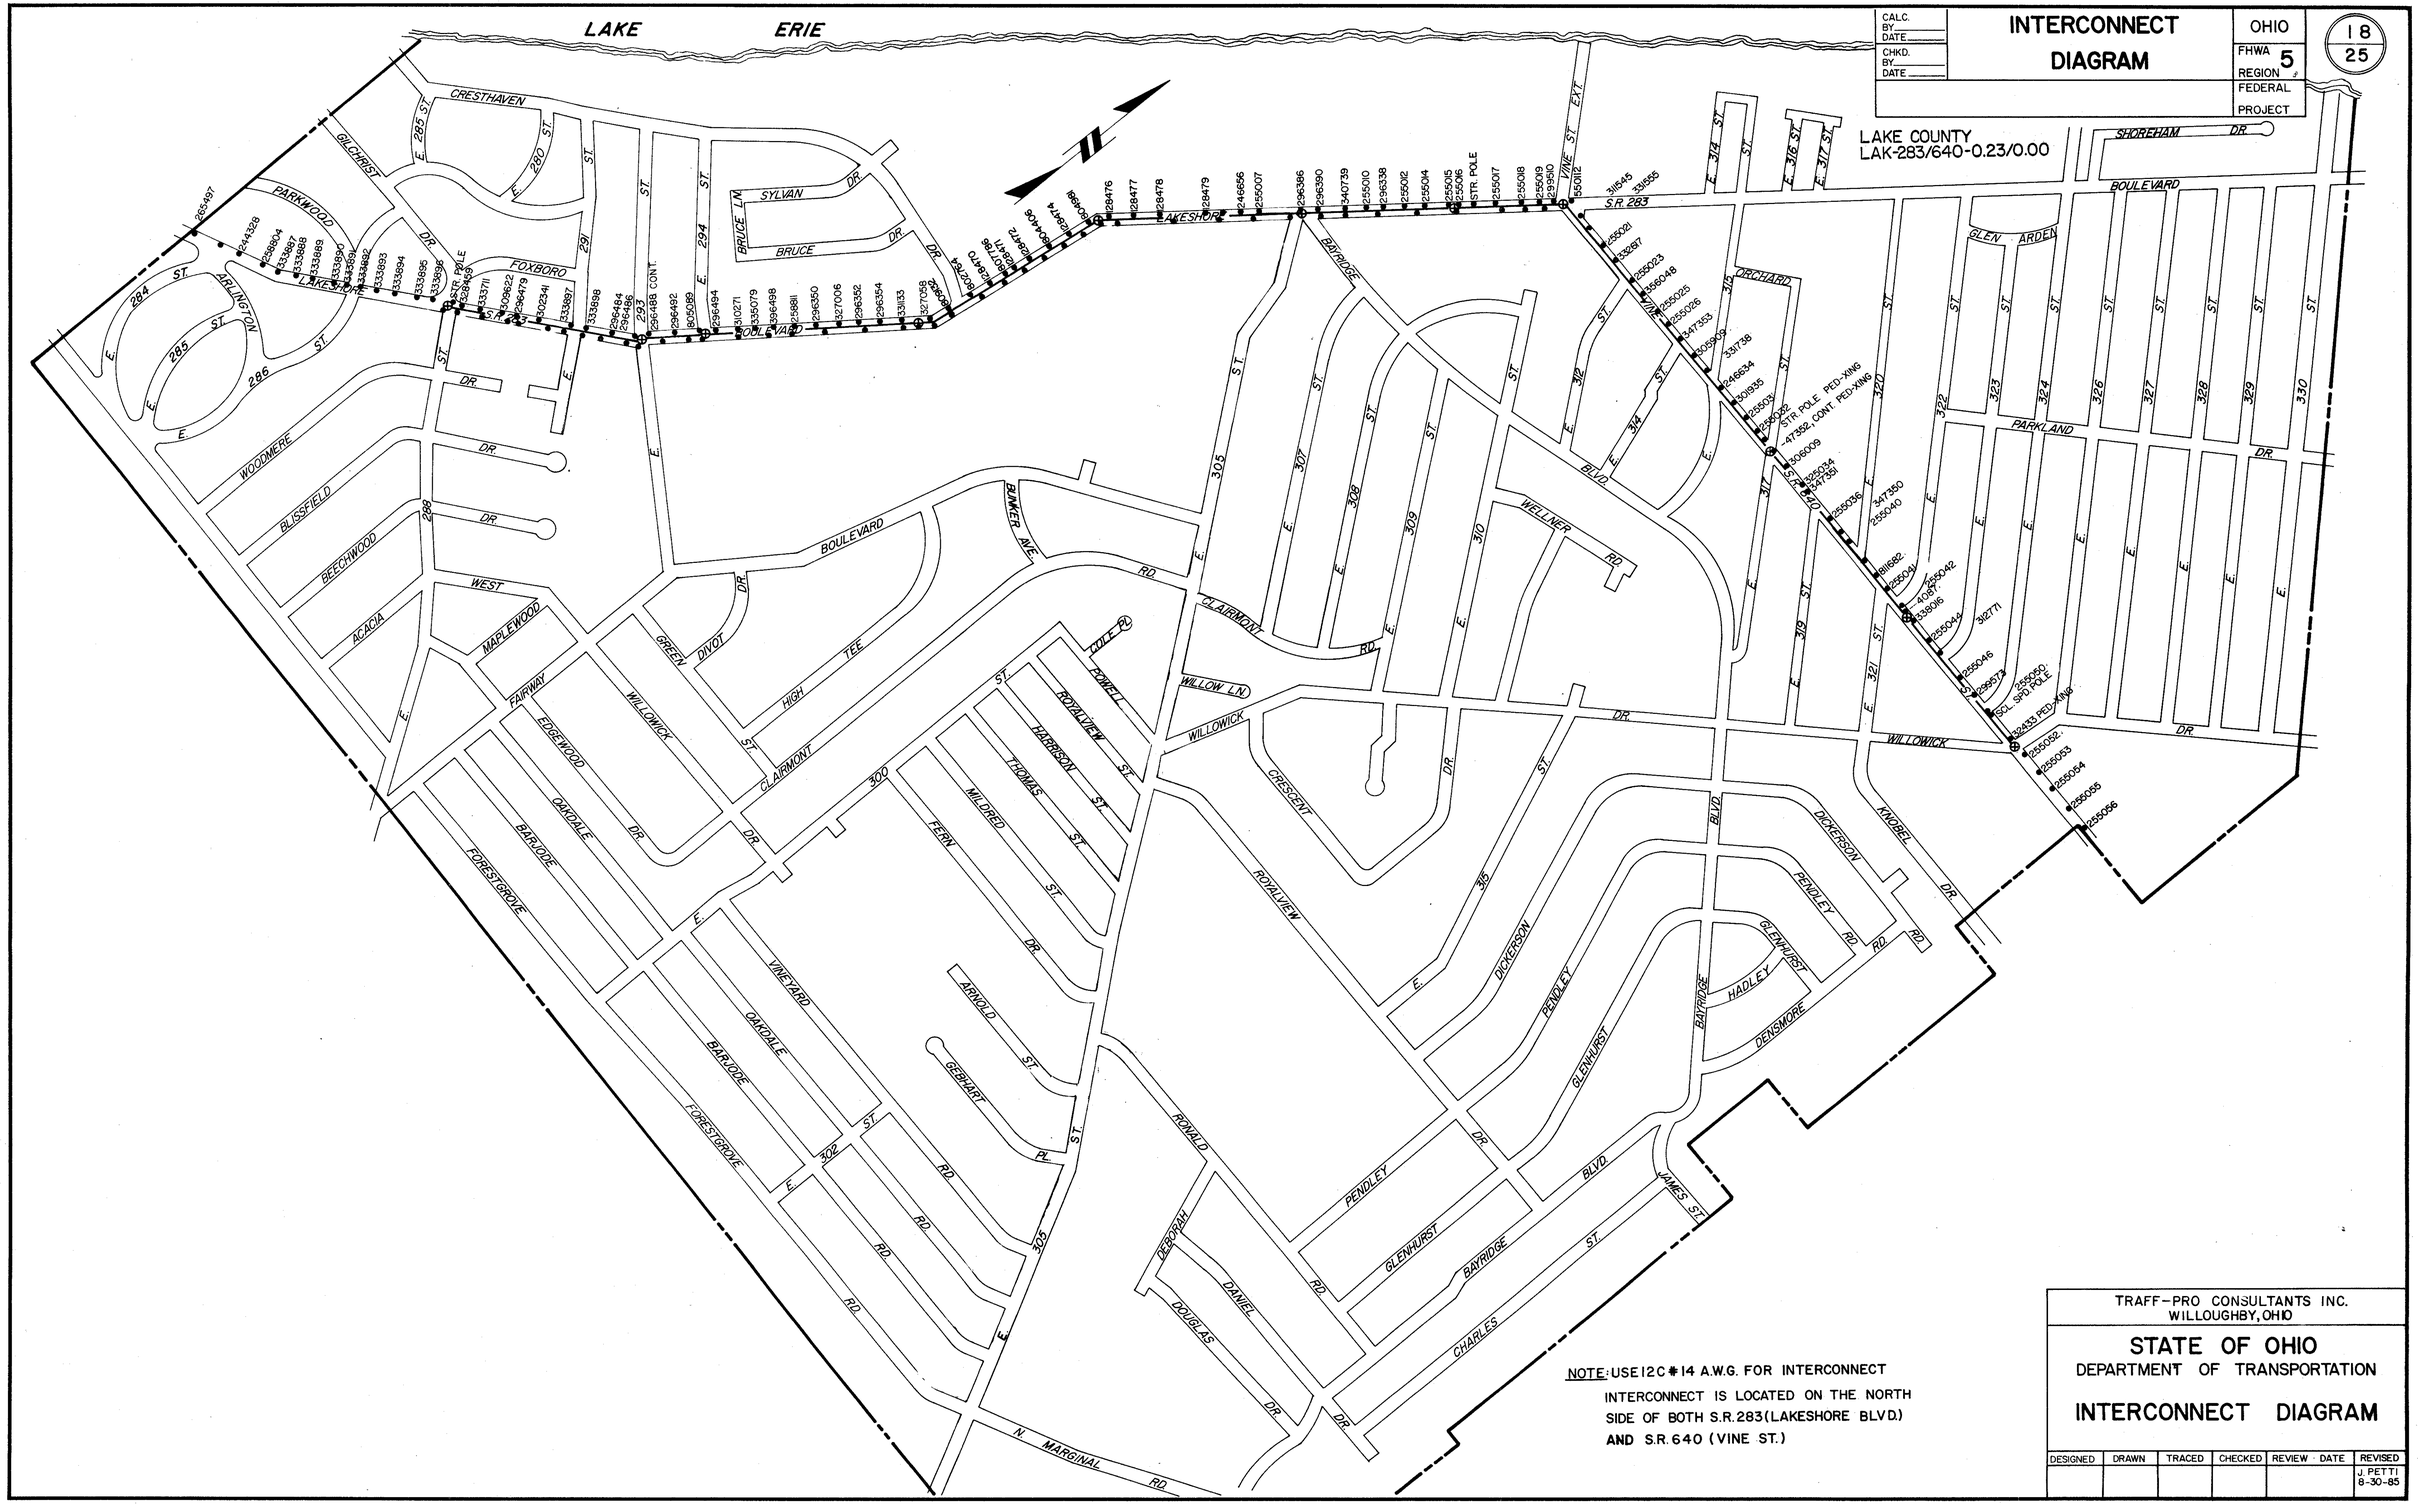

NOTE: USE 12C #14 A.W.G. FOR INTERCONNECT
INTERCONNECT IS LOCATED ON THE NORTH SIDE OF BOTH S.R. 283 (LAKESHORE BLVD.) AND S.R. 640 (VINE ST.)

TRAFF-PRO CONSULTANTS INC.
WILLOUGHBY, OHIO

STATE OF OHIO
DEPARTMENT OF TRANSPORTATION

INTERCONNECT DIAGRAM

DESIGNED	DRAWN	TRACED	CHECKED	REVIEW DATE	REVISED
					J. PETTI 8-30-85