FED. RD. DIVISION	STATE	PROJECT	
2	OHIO		

72
100

LAK - 640 - 2.56

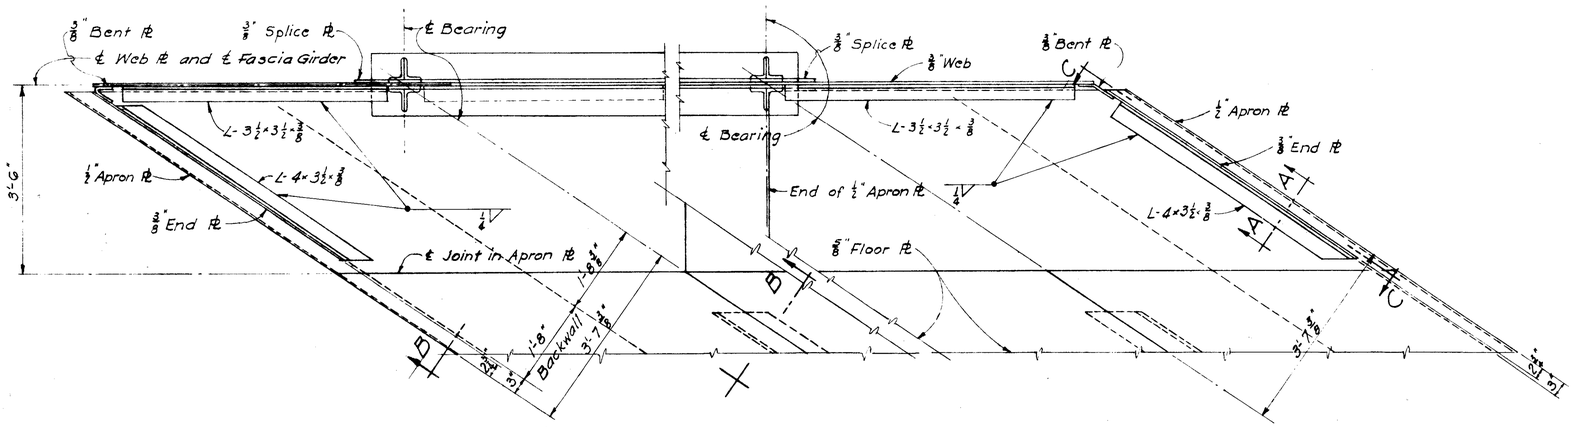

PART PLAN - DETAILS OF CORNERS

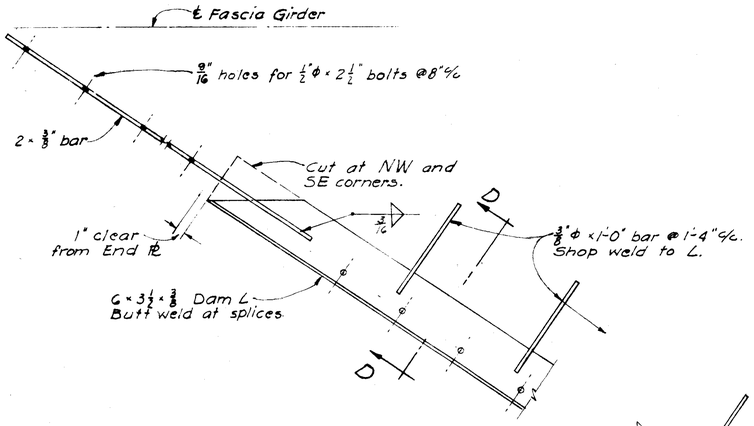

PART PLAN - NW CORNER (TYPICAL)

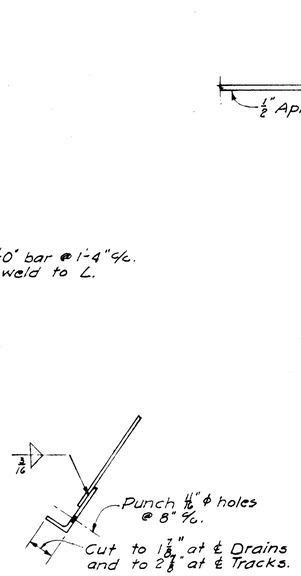

SECTION D-D

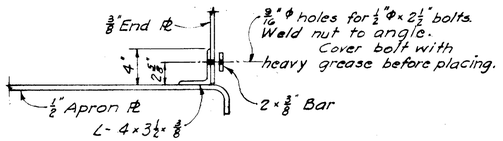

SECTION A-A

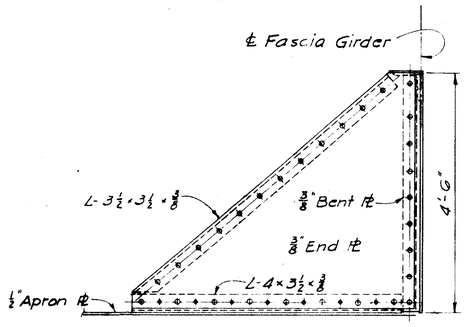

SECTION C-C

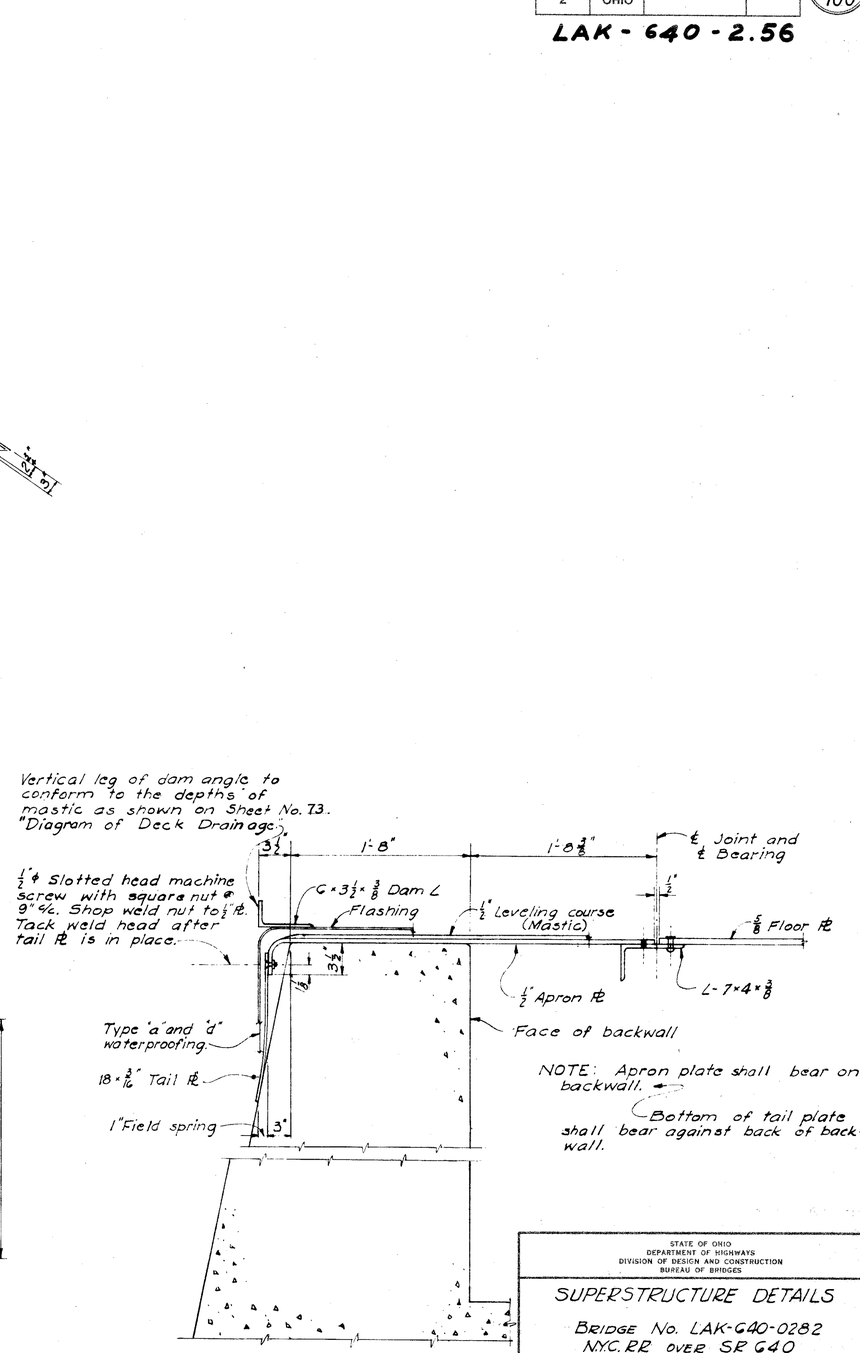

SECTION B-B

STATE OF OHIO
DEPARTMENT OF HIGHWAYS
DIVISION OF DESIGN AND CONSTRUCTION
BUREAU OF BRIDGES

SUPERSTRUCTURE DETAILS

BRIDGE No. LAK-640-0282
N.Y.C. RR over SR 640

LAKE COUNTY STA. 149+06.60

DESIGNED	DRAWN	TRACED	CHECKED	REVIEWED	DATE	REVISED
CPD	CPD		WCK	BFG	8-3-59	8-18-59