FED. RD. DIVISION	STATE	PROJECT	
2	OHIO		

79
100

LAK-640-2.56

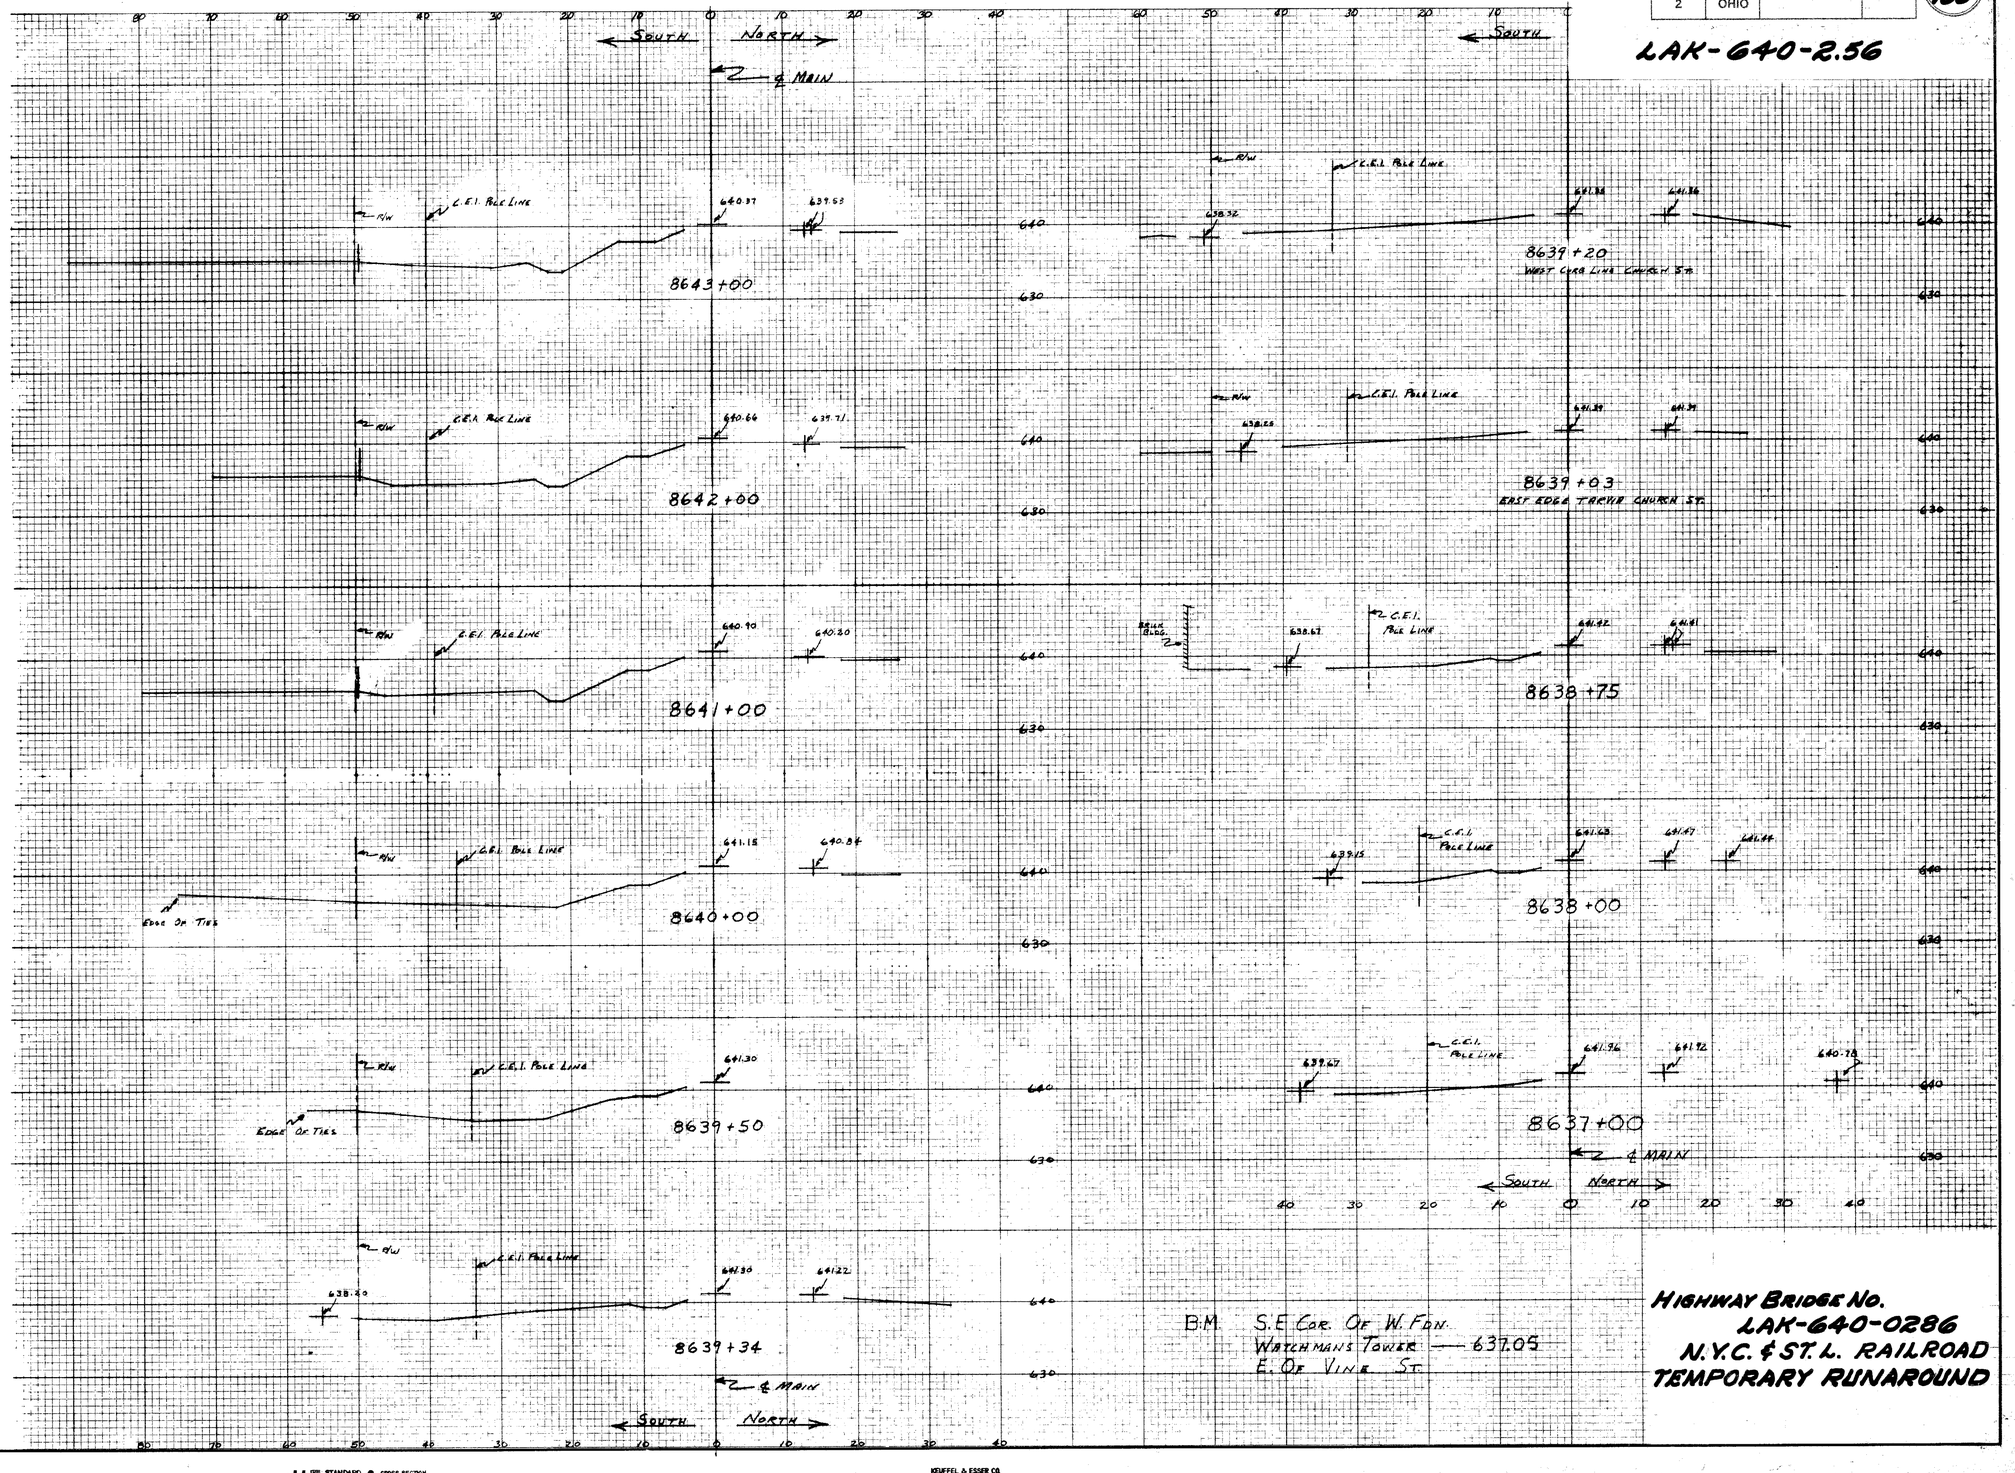

HIGHWAY BRIDGE NO.
LAK-640-0286
N.Y.C. & ST.L. RAILROAD
TEMPORARY RUNAROUND

K+E STANDARD ● CROSS SECTION
10 X 10 TO THE INCH
KEUFFEL & ESSER CO.
MADE IN U.S.A.