FED. RD. DIVISION	STATE	PROJECT	
2	OHIO		

90/100

LAK-640-2.56

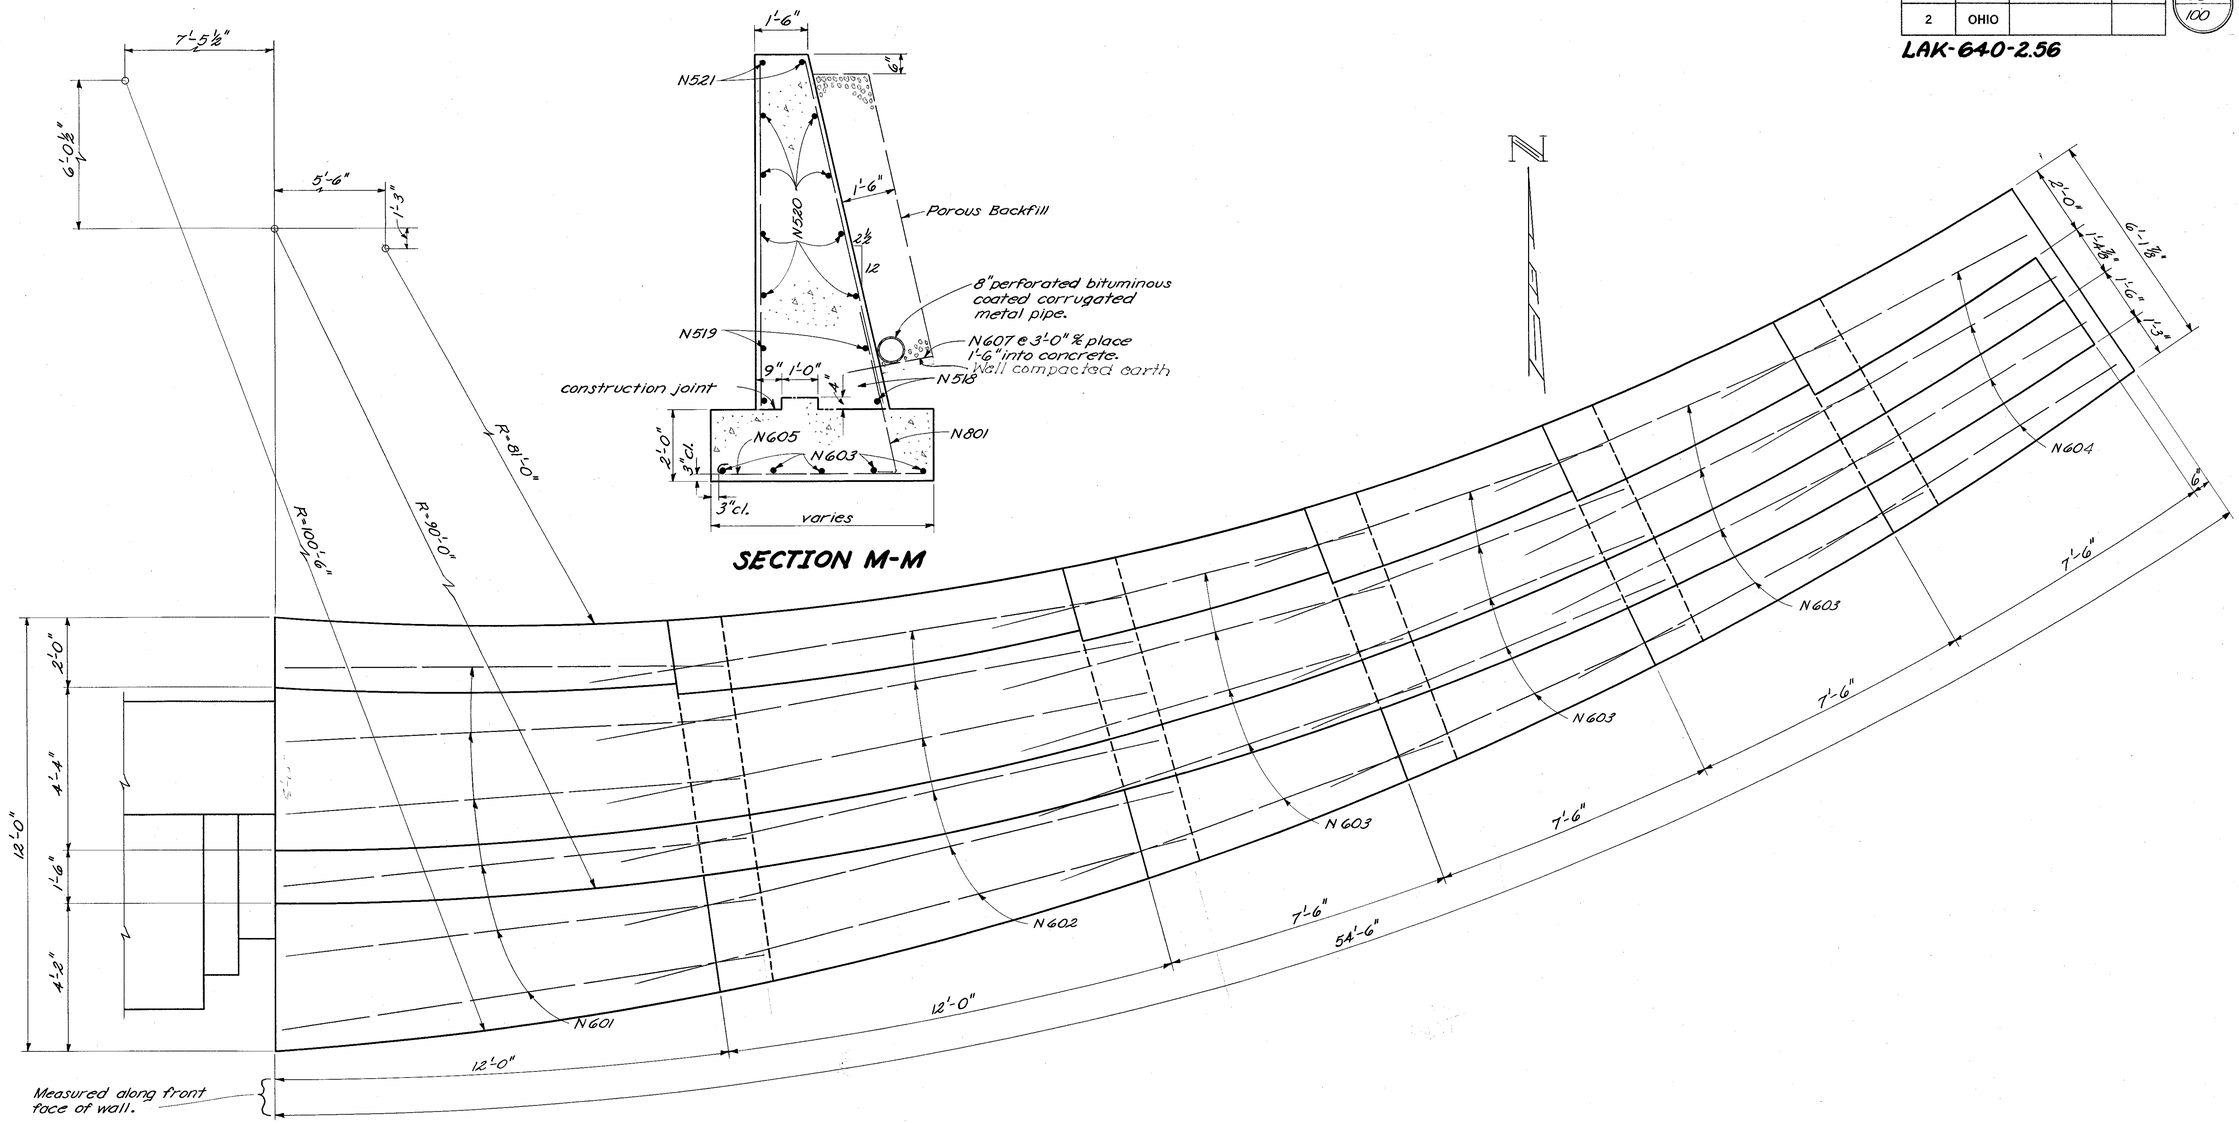

NORTHEAST WINGWALL PLAN

SECTION M-M

STATE OF OHIO
DEPARTMENT OF HIGHWAYS
DIVISION OF DESIGN AND CONSTRUCTION
BUREAU OF BRIDGES

NORTHEAST WINGWALL

BRIDGE No. LAK-640-0286
N.Y.C. & ST. L. R.R. over S.R. 640
LAKE COUNTY

DESIGNED	DRAWN	TRACED	CHECKED	REVIEWED	DATE	REVISED
RM	RM	R.W.L.	WCK	BFG G.J.T.	8-3-59	10-1-59