E.J. DICKEY'S LAND
SECOND SURVEY
VOL. 8 PG. 43

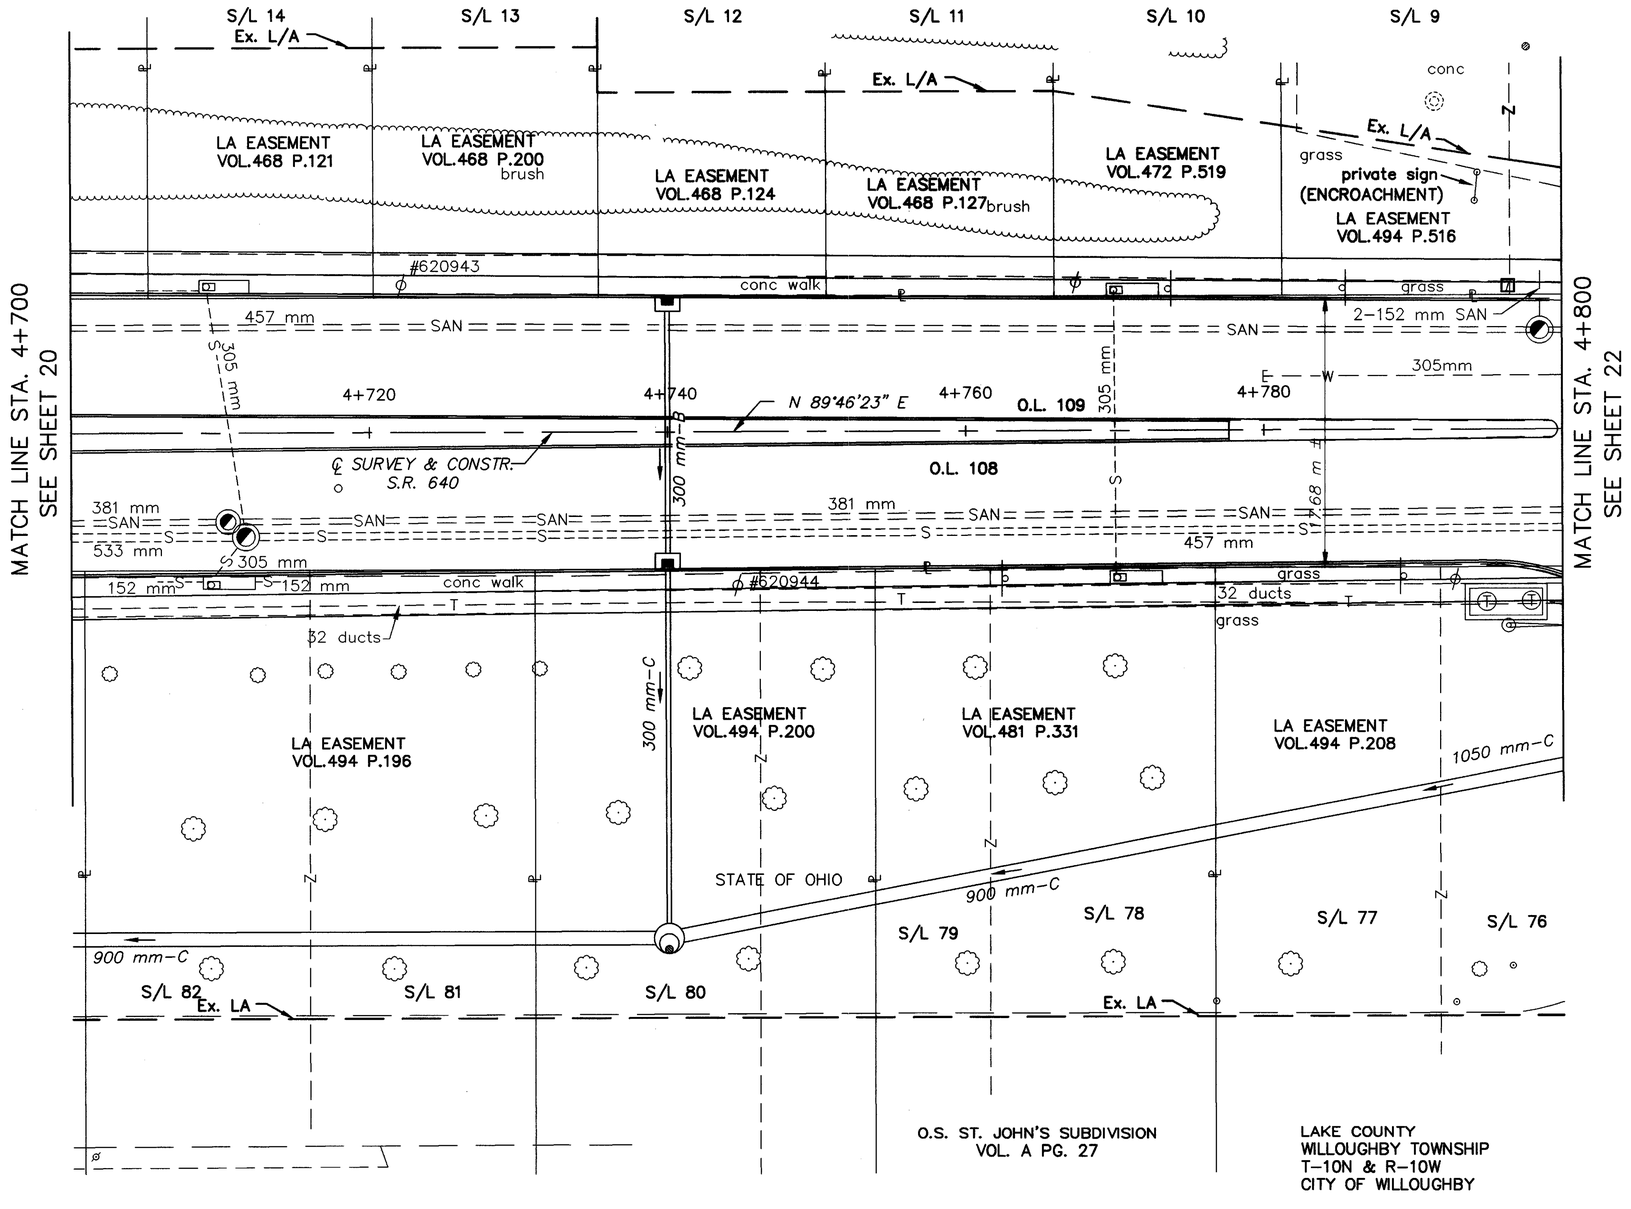


NOTES: BASIS OF BEARING FOR THIS PROJECT IS AS ESTABLISHED ON PRIOR PROJECT PLANS LAK-2-0.00.

EXISTING RIGHT OF WAY LOCATION AND WIDTH DETERMINED USING RIGHT OF WAY PLAN SH. NOS. 24 AND 25 FROM PRIOR PROJECT PLAN LAK-640-2.56.

| REV. | DATE | DESCRIPTION |
|---|---|---|
| | | |
| | | |
| | | |
| | | |
| | | |
| | | |

DATE OF COMPLETION

metric units

N

1:200 RATIO IN METERS

PID NO. 13722

STATE JOB NO. 124390

RIGHT OF WAY PLAN
STA. 4+700 TO STA. 4+800

LAK-640-3.444(2.14)



213T/214

96083RDM\100298