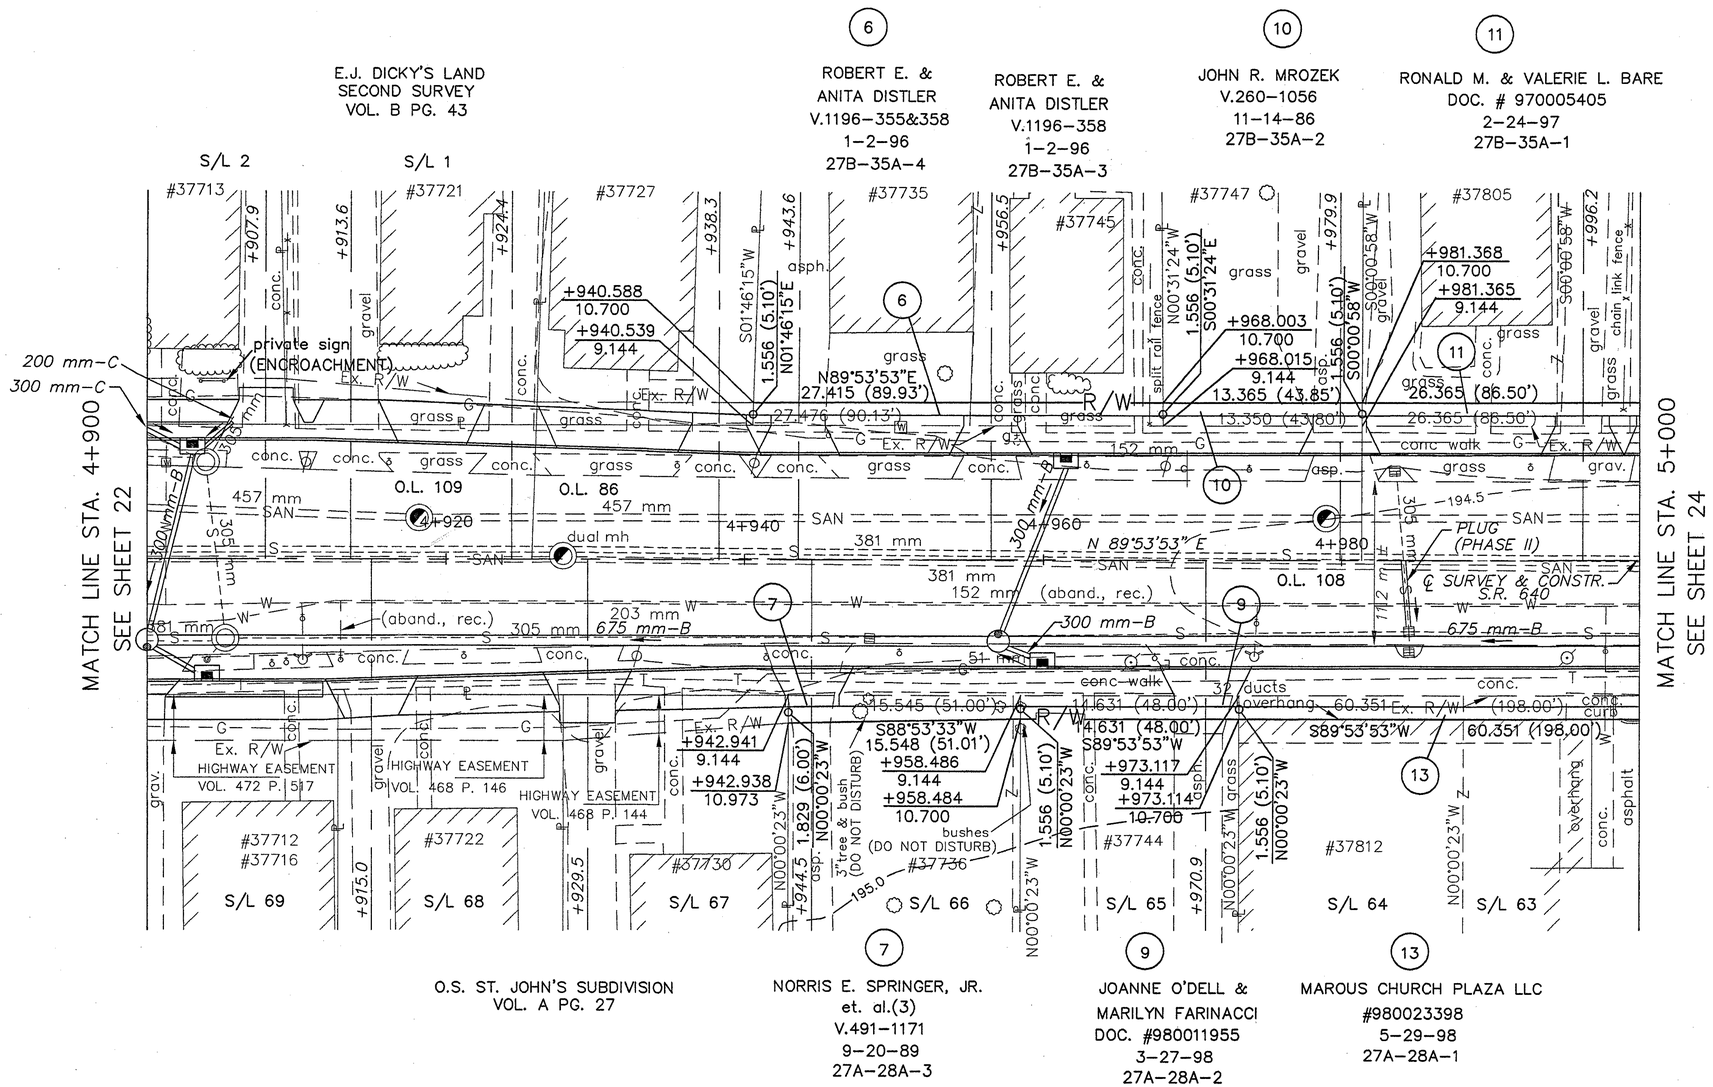

NOTES: BASIS OF BEARING FOR THIS PROJECT IS AS ESTABLISHED ON PRIOR PROJECT PLANS LAK–2–0.00.

EXISTING RIGHT OF WAY LOCATION AND WIDTH BEING 60 FEET WIDE AS ORIGINALLY ESTABLISHED AND REFERENCED ON LAKE COUNTY PLAT RECORD VOL. A, PG. 27; OR DETERMINED USING RIGHT OF WAY PLAN SH. NO. 25 FROM PRIOR PROJECT PLANS LAK–640–2.56.

LAKE COUNTY
WILLOUGHBY TOWNSHIP
T–10N & R–10W
CITY OF WILLOUGHBY

REV.	DATE	DESCRIPTION

DATE OF COMPLETION

metric units

1:200 RATIO IN METERS

PID NO. 13722

STATE JOB NO. 124390

RIGHT OF WAY PLAN
STA. 4+900 TO STA. 5+000

LAK–640–3.444(2.14)

23/29

213V/214

96083RD0\090999