39

BDFM CO.
V.3-273
1-19-83
27B-33D-17

LAKE COUNTY
WILLOUGHBY TOWNSHIP
T-10N & R-10W
CITY OF WILLOUGHBY

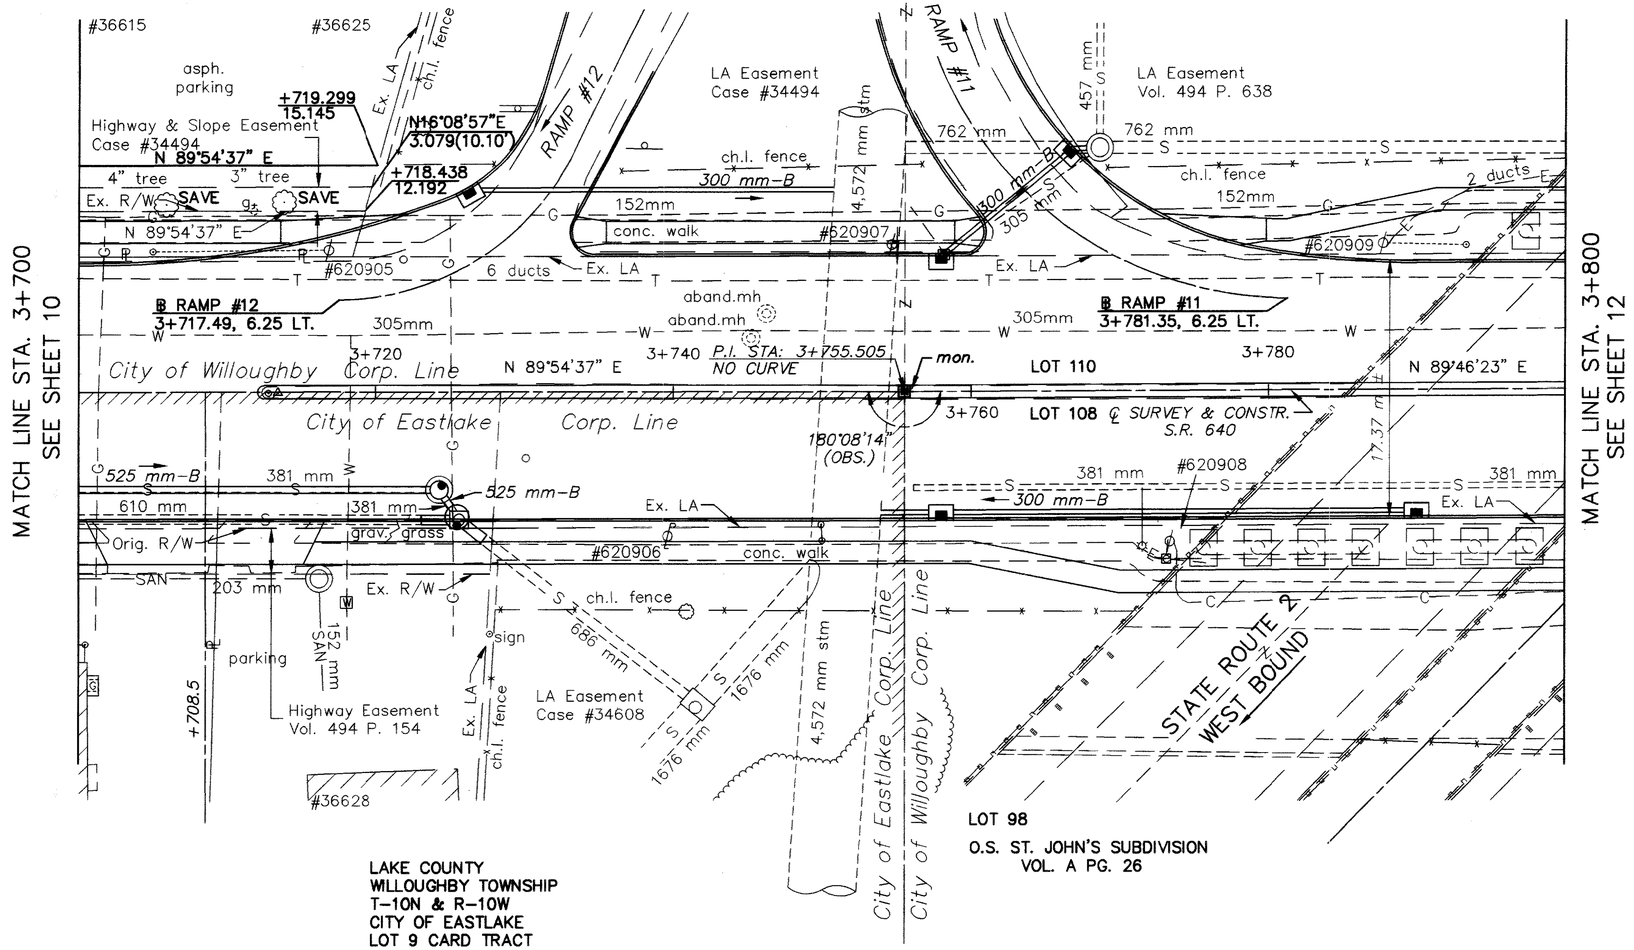

LAKE COUNTY
WILLOUGHBY TOWNSHIP
T-10N & R-10W
CITY OF EASTLAKE
LOT 9 CARD TRACT

NOTES: BASIS OF BEARING FOR THIS PROJECT IS AS ESTABLISHED ON PRIOR PROJECT PLANS LAK-2-0.00.

EXISTING RIGHT OF WAY LOCATION AND WIDTH DETERMINED USING RIGHT OF WAY PLAN SH. NO. 131 FROM PRIOR PROJECT PLANS LAK-2-0.00.

REV.	DATE	DESCRIPTION

DATE OF COMPLETION

metric units

1:200 RATIO IN METERS

PID NO. 13722

STATE JOB NO. 124390

RIGHT OF WAY PLAN
STA. 3+700 TO STA. 3+800

LAK-640-3.444(2.14)

11/29

213J/214

96083RDC\100298