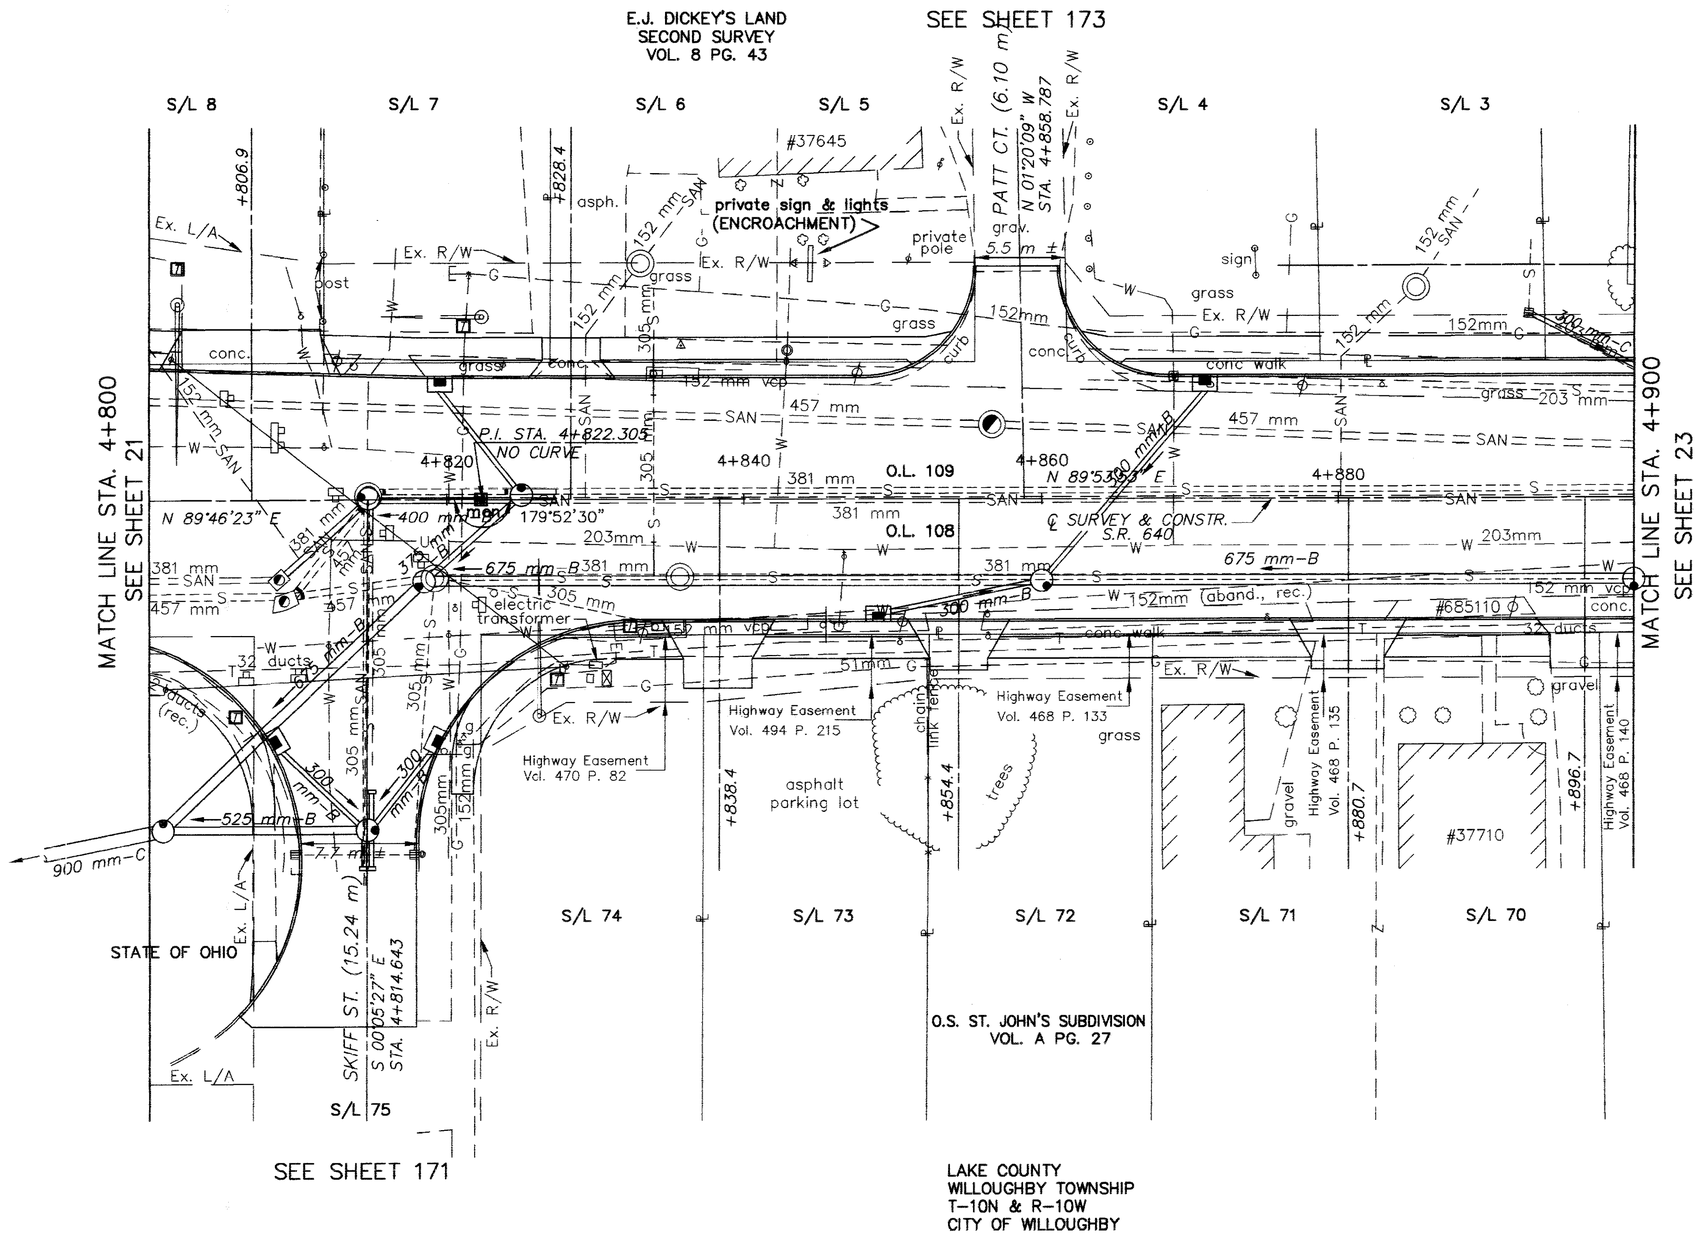

LAKE COUNTY
WILLOUGHBY TOWNSHIP
T-10N & R-10W
CITY OF WILLOUGHBY

NOTES: BASIS OF BEARING FOR THIS PROJECT IS AS ESTABLISHED ON PRIOR PROJECT PLANS LAK-2-0.00.

EXISTING RIGHT OF WAY LOCATION AND WIDTH DETERMINED USING RIGHT OF WAY PLAN SH. NO. 25 FROM PRIOR PROJECT PLAN LAK-640-2.56.

REV.	DATE	DESCRIPTION

DATE OF COMPLETION

96083RDN\100298

metric units

1:200 RATIO IN METERS

PID NO. 13722

STATE JOB NO. 124390

RIGHT OF WAY PLAN
STA. 4+800 TO STA. 4+900

LAK-640-3.444(2.14)

22/29

213U
214