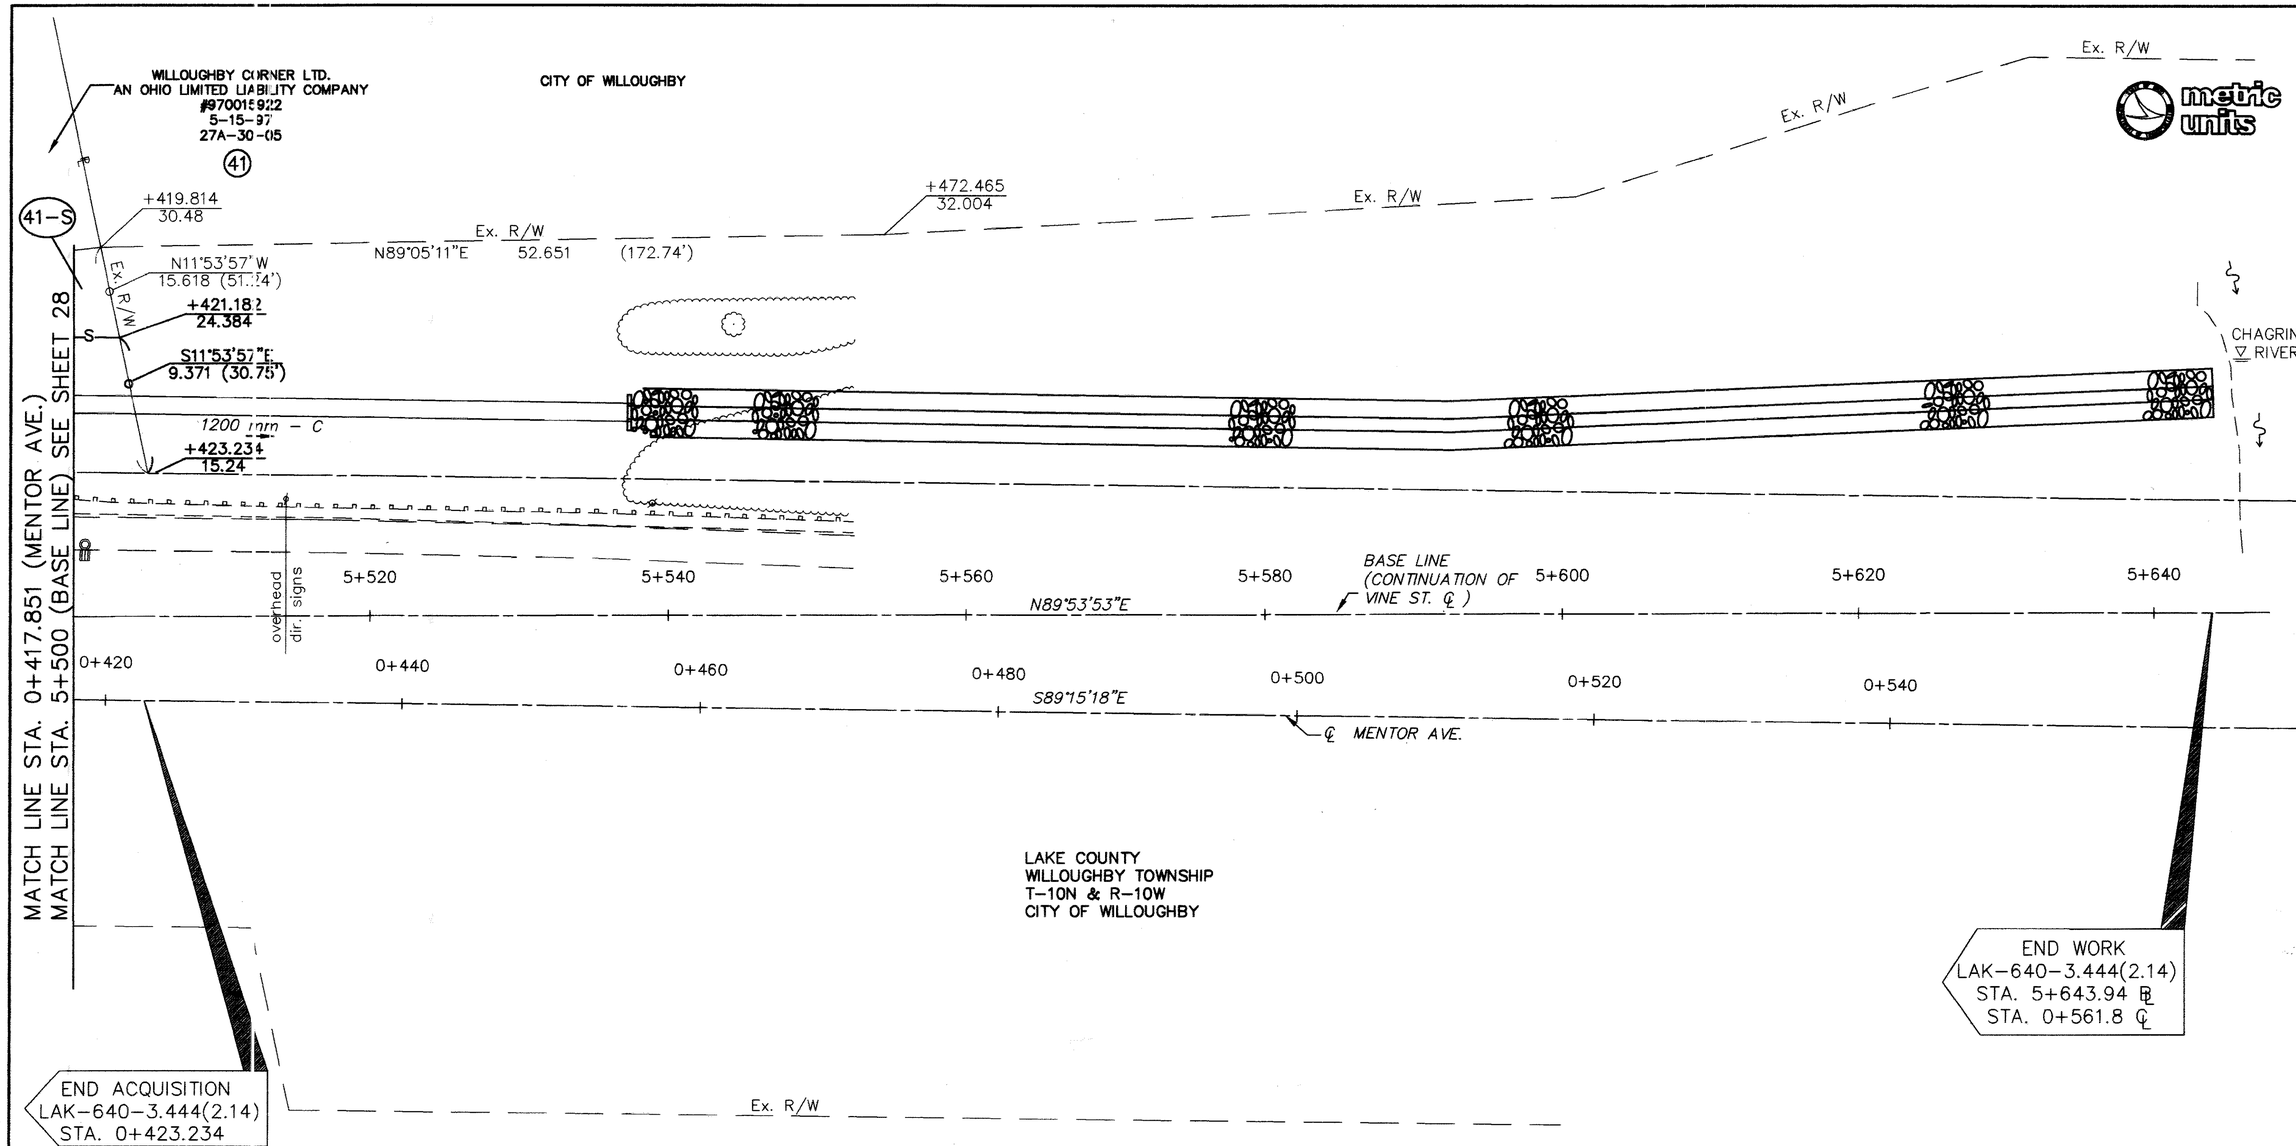

NOTES: BASIS OF BEARING FOR THIS PROJECT IS AS ESTABLISHED ON PRIOR PROJECT PLANS LAK-2-0.00.

BASIS OF STATIONING FOR THIS PROJECT IS AS ESTABLISHED ON PRIOR PROJECT PLANS LAK-20-5.54 FOR ROADWAY EAST OF ERIE STREET.

EXISTING RIGHT OF WAY LOCATION AND WIDTH DETERMINED USING RIGHT OF WAY PLAN SH. NOS. 79 AND 80 FROM PRIOR PROJECT PLANS LAK-20-5.54.

REV.	DATE	DESCRIPTION

DATE OF COMPLETION

PID NO. 13722

STATE JOB NO. 124390

RIGHT OF WAY PLAN
STA. 5+500 (BASE LINE) TO STA. 5+643.94 (BASE LINE)

LAK-640-3.444(2.14)

96083RDU\073098