FOR INTERSECTION GRADING AND GEOMETRIC DETAILS, SEE SHEETS 19 & 20

FOR DRIVEWAY REPLACEMENT SCHEDULE AND DETAILS, SEE SHEET 37

FOR DRIVEWAY PROFILES, SEE SHEETS 32 THRU 36

FOR TRAFFIC SIGNAL PLANS AND DETAILS, SEE SHEET 46-50

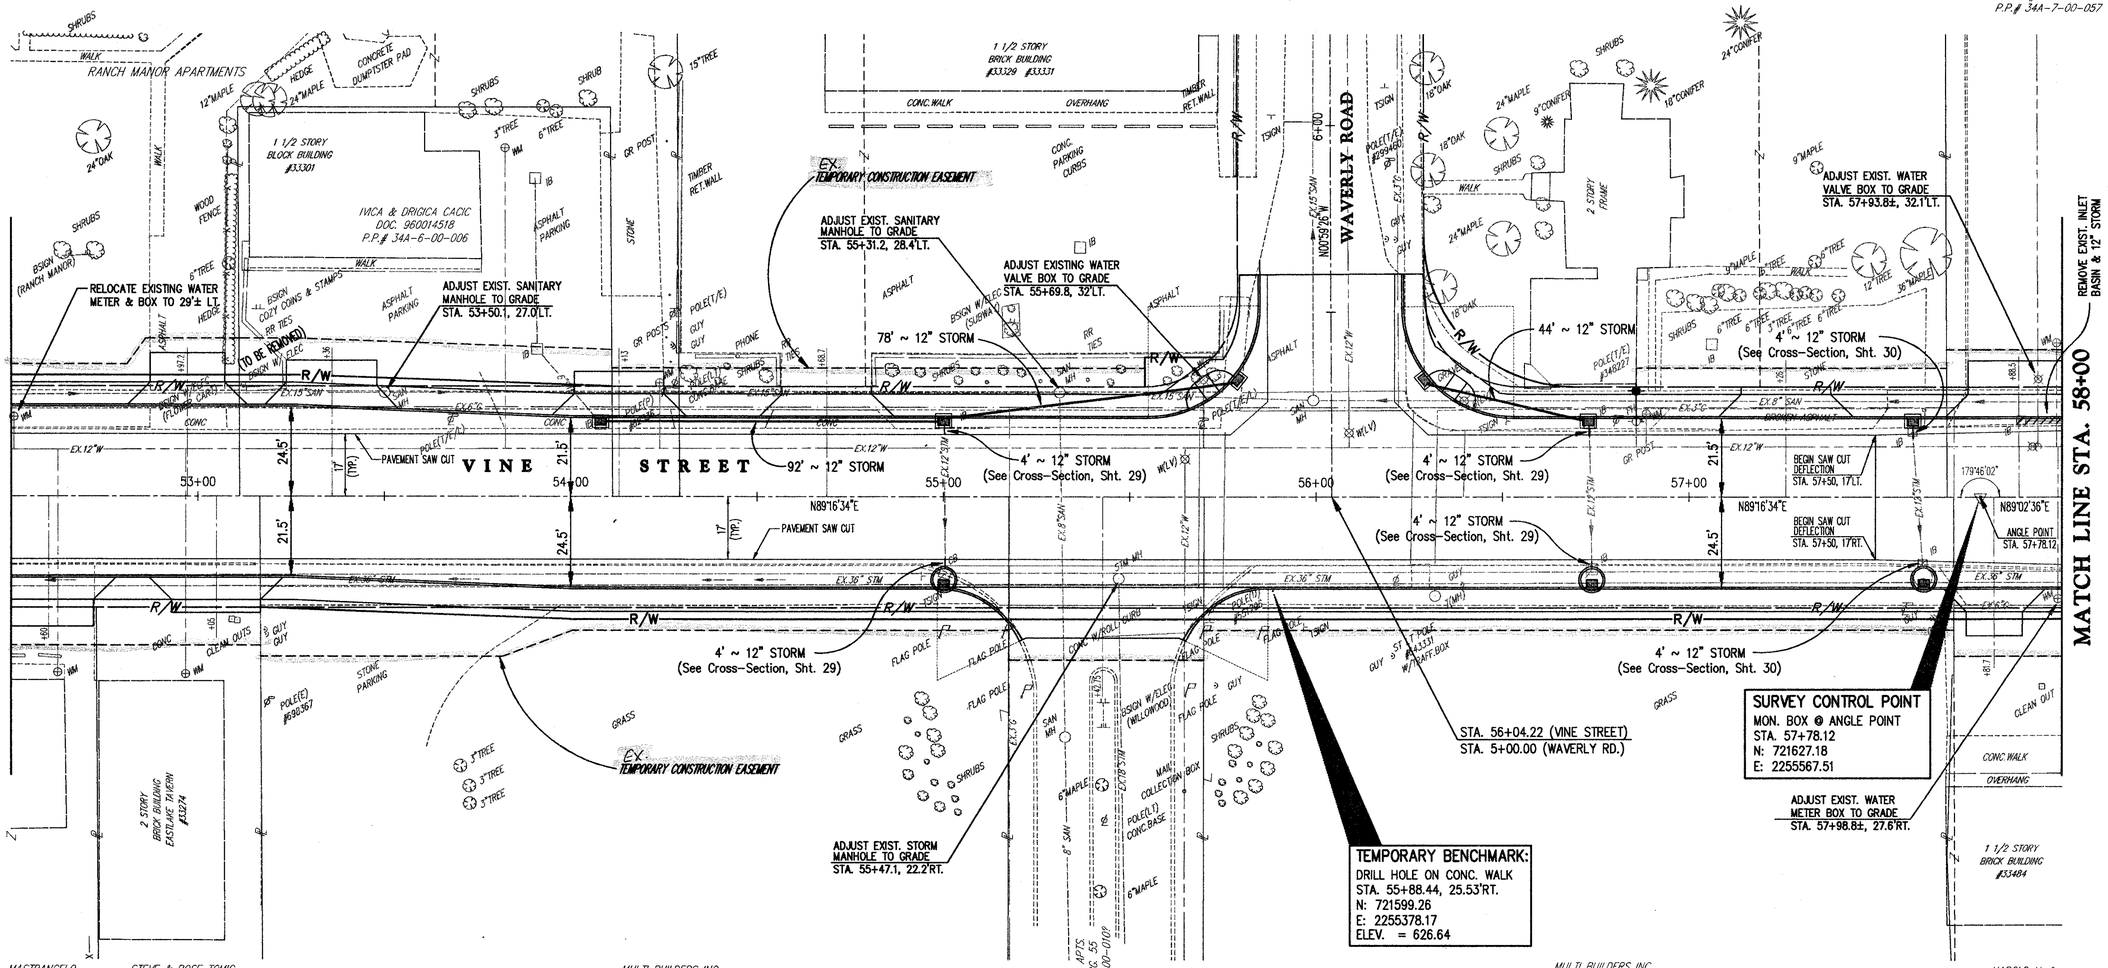

COPYRIGHT - DATE: 11-10-99 10:00, CT CONSULTANTS INC. H:\1998\9840624\9840624.DWG

STATE OF OHIO
CLYDE C. HADDEN
54964
REGISTERED PROFESSIONAL ENGINEER

SUBMISSIONS / REVISIONS

VINE STREET (S.R. 640) ROADWAY WIDENING IMPROVEMENTS

CITIES OF WILLOWICK & EASTLAKE, LAKE COUNTY, OHIO

PLAN SHEET

STA. 52+50 TO STA. 58+00

CT Consultants, Inc.
Engineers • Architects • Planners
Willoughby • Mentor • Columbus • North Canton • Youngstown

DATE: OCTOBER, 1999
DRAWN BY: J.J.C.
CHECKED BY: C.C.H.
APPROVED BY:
SCALE:
HOR: 1" = 20'
VERT: -
CONTRACT No.
9840624
SHEET NO. 15 OF 52