LAK.-84-(0.43-1.44)
LAKE COUNTY

FED. RD. DIVISION	STATE	PROJECT	TYPE FUNDS
2	OHIO		

23
73

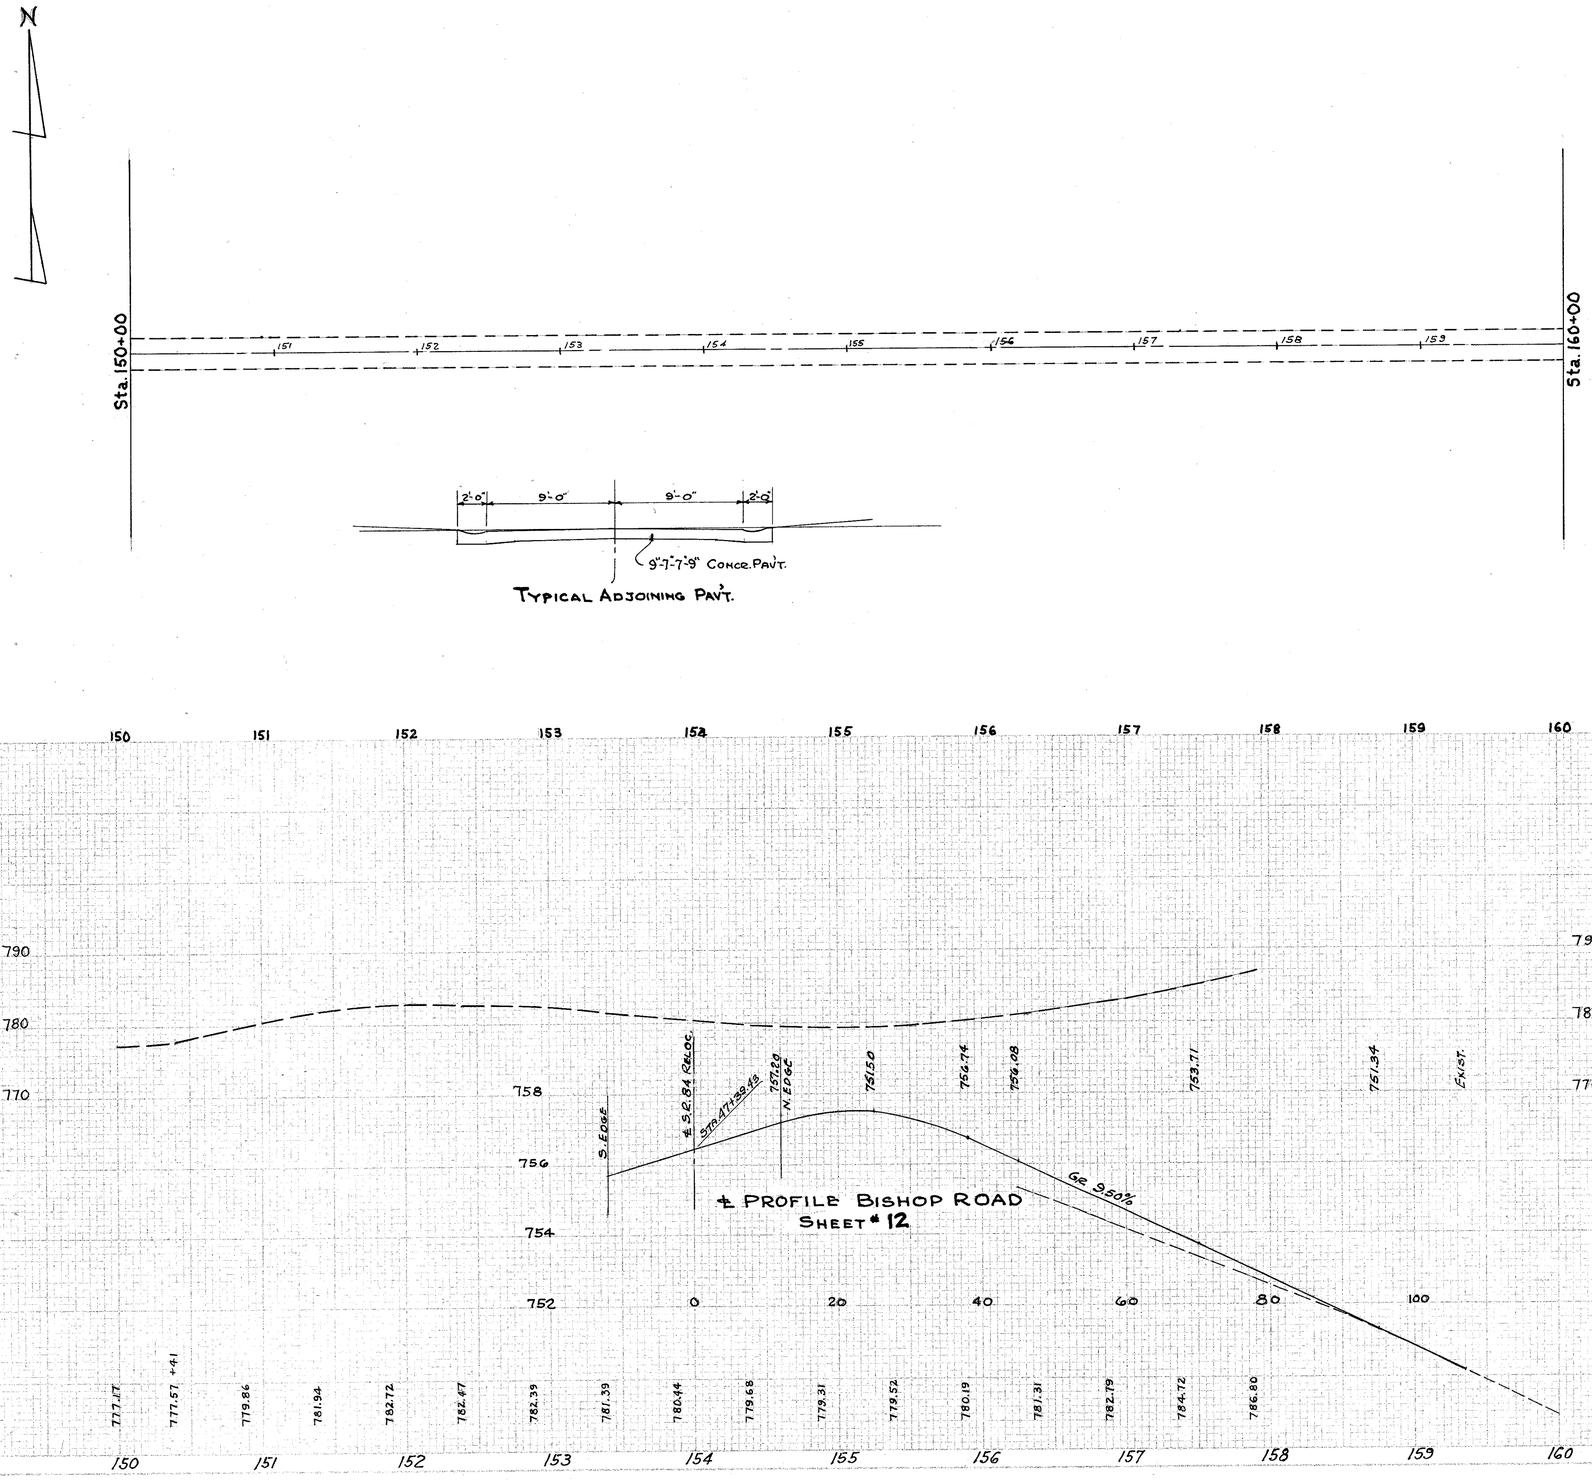

ESTIMATED QUANTITIES

SEE SHEET NO.

REF. NO. | STATION TO STATION | SIDE

TOTALS