MICROFILMED
JUL 1 1983

LAKE COUNTY
LAK-84-27.17

DIST. NO. DIVISION	STATE	PROJECT	
2	OHIO		

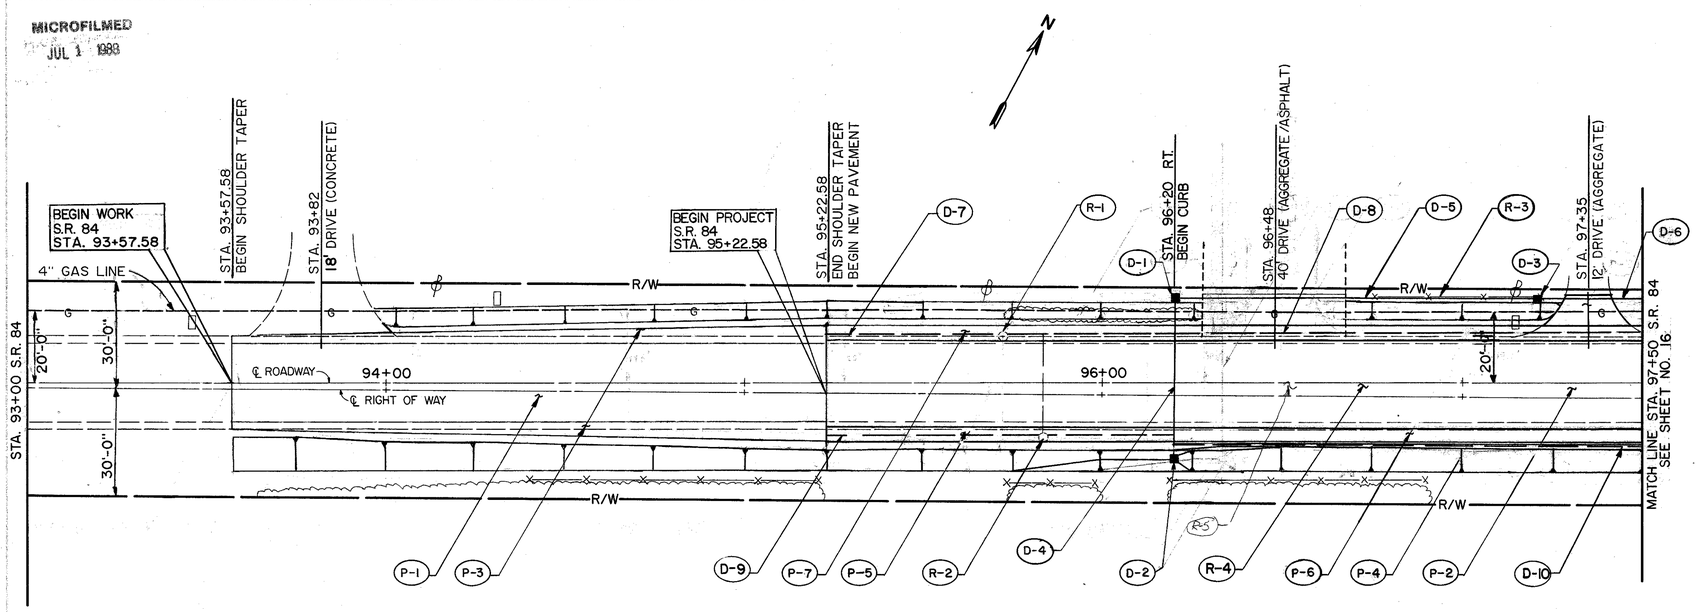

FOR CROSS-SECTIONS SEE SHEET NO. 18 & 19
FOR DRIVEWAY DETAILS SEE SHEET NO. 23

PLAN
SCALE
0 10 20

* DOES NOT MEET STANDARD STOPPING SIGHT DISTANCE (K=150)

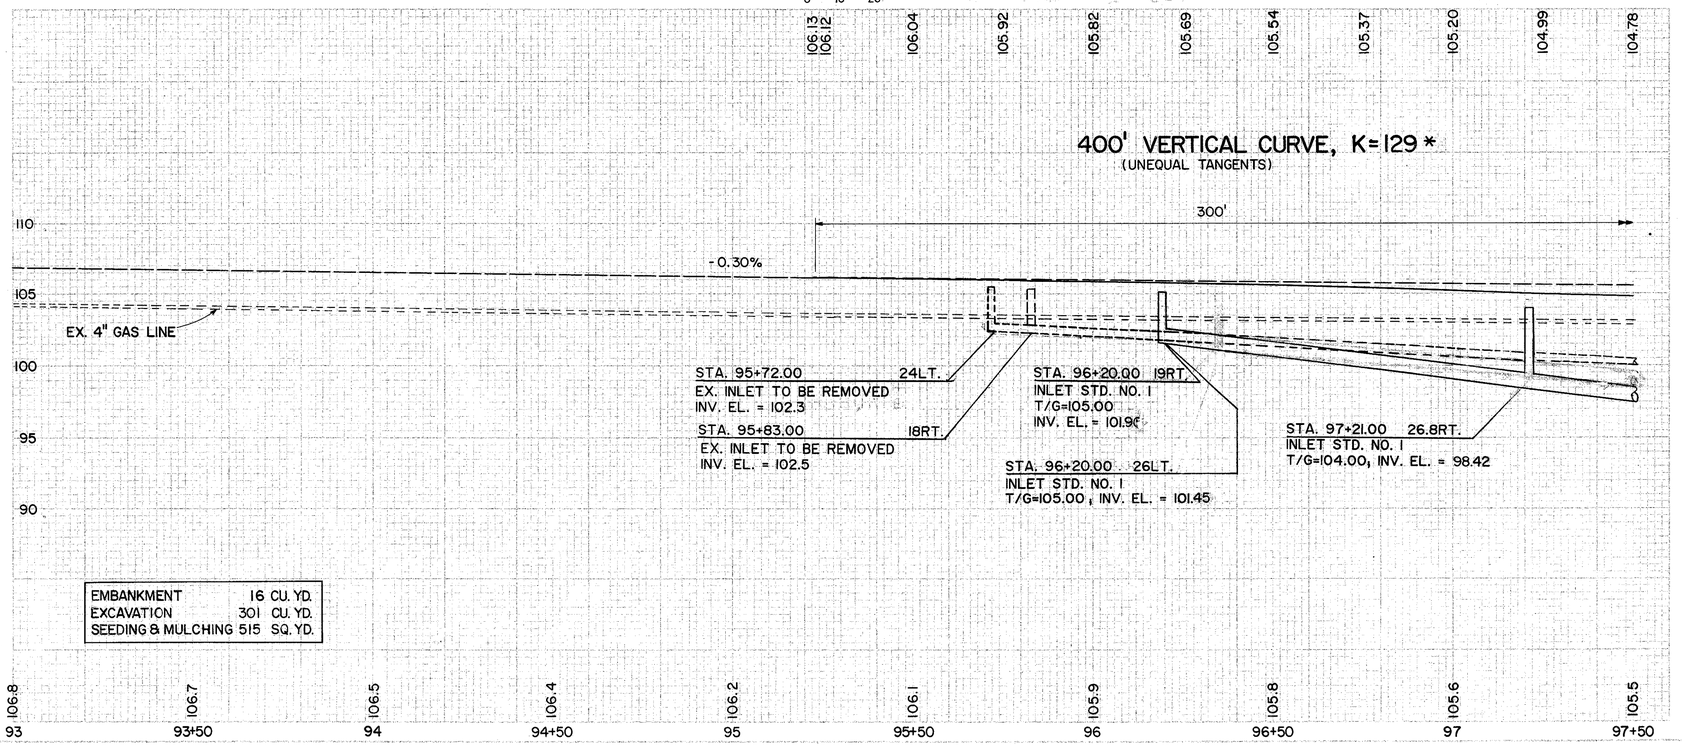

EMBANKMENT	16 CU. YD.
EXCAVATION	301 CU. YD.
SEEDING & MULCHING	515 SQ. YD.

ESTIMATED QUANTITIES

REF. NO.	STATION TO STATION	SIDE	605 6" SHALLOW PIPE UNDERDRAIN AS PER PLAN LIN. FT.	604 INLET STANDARD NO.1-1 EACH	603 12" CONDUIT TYPE B LIN. FT.	603 6" CONDUIT TYPE F LIN. FT.
D-1	96+20.00	LT.				
D-2	96+20.00	RT.				
D-3	97+21.00	LT.				
D-4	96+20.00	LT.			45	
D-5	96+20.00 TO 97+21.00	LT.			10.1	
D-6	97+21.00 TO 97+50.00	LT.			29	
D-7	95+23.00 TO 96+20.00	LT.	97			10
D-8	96+20.00 TO 97+50.00	RT.	130			10
D-9	95+23.00 TO 96+20.00	RT.	97			
D-10	96+20.00 TO 97+50.00	RT.	130			
TOTALS			454	3	175	20

REF. NO.	STATION TO STATION	SIDE	609 CURB STANDARD TYPE 6 LIN. FT.	SPEC. PATCHING PLANED SURFACES SQ. YD.	SPEC. PAVEMENT PLANING BITUMINOUS W/O HEAT SQ. YD.	407 TACK COAT, AS PER PLAN GAL.	404 ASPHALT CONCRETE AC-20 1-1/4" DEPTH CU. YD.	403 ASPHALT CONCRETE AC-20, 0" MIN. CU. YD.	203 SUBGRADE COMPACTION SQ. YD.	202 PAVEMENT REMOVED SQ. YD.	202 FENCE REMOVED LIN. FT.	202 INLET REMOVED EACH
P-1	93+57.58 TO 95+22.58	LT.										
P-2	95+22.58 TO 97+50.00	RT.										
P-3	93+57.58 TO 95+22.58	RT.										
P-4	96+20.00 TO 97+50.00	RT.										
P-5	95+22.58 TO 96+20.00	RT.										
P-6	96+20.00 TO 97+50.00	RT.										
P-7	95+22.58 TO 97+50.00	LT.										
R-1	95+72.00	LT.										
R-2	95+83.00	RT.										
R-3	96+74.00 TO 97+22.00	RT.										
R-4	95+22.58 TO 97+50.00	LT.										
TOTALS			130	37	367	102	48	54	130	607	39	28

REF. NO.	STATION TO STATION	SIDE	310 SUBBASE TYPE II AS PER PLAN CU. YD.	305 7" CONCRETE BASE SQ. YD.	304 AGGREGATE BASE AS PLAN CU. YD.	301 BITUMINOUS AGGREGATE BASE, AC-20 CU. YD.
P-1	93+57.58 TO 95+22.58	LT.				
P-2	95+22.58 TO 97+50.00	RT.				
P-3	93+57.58 TO 95+22.58	RT.				
P-4	96+20.00 TO 97+50.00	RT.				
P-5	95+22.58 TO 96+20.00	RT.				
P-6	96+20.00 TO 97+50.00	RT.				
P-7	95+22.58 TO 97+50.00	LT.				
R-1	95+72.00	LT.	5		8	
R-2	95+83.00	RT.	10		11	
R-3	96+74.00 TO 97+22.00	RT.	13		20	
R-4	95+22.58 TO 97+50.00	LT.				
TOTALS			1146	505	48	2

PLAN AND PROFILE - STA. 93+00 TO STA. 97+50, S.R. 84