MICROFILMED
JUL 1 1988

LAKE COUNTY
LAK-84-27.17

FED. RD. DIVISION	STATE	PROJECT	
2	OHIO		

17
31

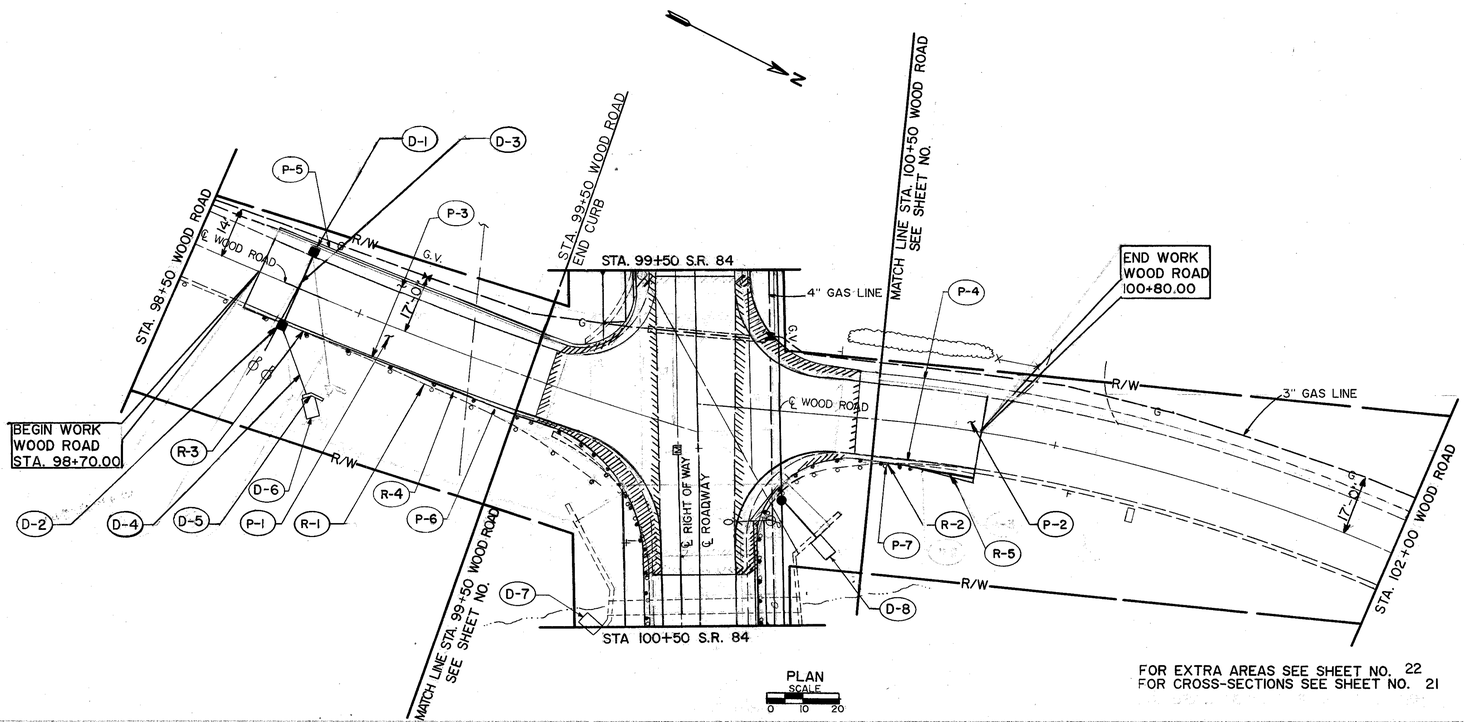

PLAN
SCALE
0 10 20

FOR EXTRA AREAS SEE SHEET NO. 22
FOR CROSS-SECTIONS SEE SHEET NO. 21

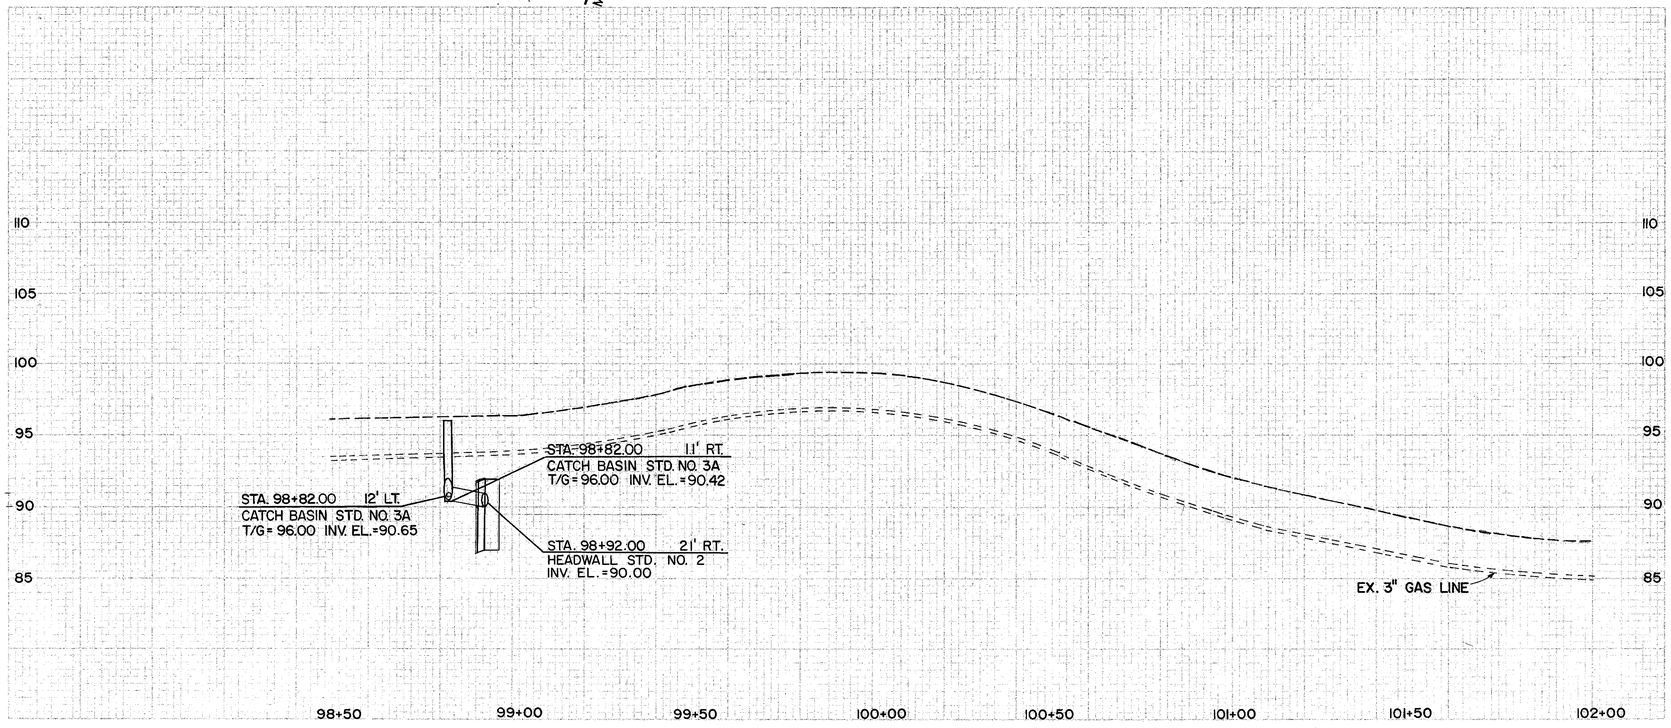

ESTIMATED QUANTITIES

REF. NO.	STATION TO STATION	SIDE	604 CATCH BASIN STANDARD NO. 3A EACH	603 12" CONDUIT TYPE B LIN. FT.	602 CONCRETE MASONRY CU. YD.	601 ROCK CHANNEL PROTECTION TYPE C, W/FL CU. YD.
D-1	98+82.00	LT	1			13
D-2	98+82.00	RT		24	2	13
D-3	98+82.00	RT		14		13
D-4	98+82.00	RT				
D-5						
D-6						
D-7						
D-8						
TOTALS			1	38	2	39

REF. NO.	STATION TO STATION	SIDE	609 ASPHALT CONCRETE CURB AC-20 STD. TYPE LIN. FT.	609 CURB STANDARD TYPE 6 LIN. FT.
P-1	98+70.00 TO 99+57.50	RT	88	88
P-2	100+42.50 TO 100+00.00	RT	38	
P-3	98+70.00 TO 99+07.50	RT		
P-4	99+07.50 TO 99+57.50	RT		
P-5	100+42.50 TO 100+80.00	RT		
P-6				
P-7				
TOTALS			126	88

REF. NO.	STATION TO STATION	SIDE	407 TACK COAT AS PER PLAN GAL.	404 ASPHALT CONCRETE AC-20 CU. YD.	403 ASPHALT CONCRETE AC-20 CU. YD.
R-1	98+70.00 TO 99+57.00	LT/RT	15	7	3
R-2	100+45.00 TO 100+80.00	LT/RT	6	3	
R-3	98+70.00 TO 99+57.00	LT/RT	3		
R-4	100+45.00 TO 100+80.00	LT	1		
R-5	98+70.00 TO 99+58.00	RT			
	98+70.00 TO 99+57.50	RT			
	100+42.50 TO 100+80.00	RT			
TOTALS			25	12	6

REF. NO.	STATION TO STATION	SIDE	606 ANCHOR ASSEMBLY TYPE A EACH	606 TRANSITION SECTION LIN. FT.	606 GUARDRAIL TYPE 5 LIN. FT.	202 ANCHOR ASSEMBLY REMOVED EACH	202 GUARDRAIL REMOVED LIN. FT.
	98+70.00	RT				1	37.5
	98+82.00	RT	1	37.5			
	98+82.00	RT			50.0		
	100+80.00	RT			37.5		
TOTALS			1	37.5	87.5	1	125

PLAN AND PROFILE - STA. 98+50 TO STA. 102+00, WOOD ROAD