FED. RD. DIST. NO.	STATE	PROJECT	FISCAL YEAR
10	OHIO		1939

1/5

S.H. 563 SEC. MADISON (PT.)

LAKE COUNTY
WICKLIFFE-ASHTABULA-EASTERN
SR 84 28.27 - 30.20 ±

STATE OF OHIO
DEPARTMENT OF HIGHWAYS
WICKLIFFE-ASHTABULA-EASTERN
S.H. 563 SECT. MADISON PART
LAKE COUNTY
VILLAGE OF MADISON

NET LENGTH OF PROJECT 10,110.78 LIN. FT. OR 1.914 MILES

CONVENTIONAL SIGNS

TOWNSHIP LINE
SECTION LINE
CITY OR VILLAGE LINE
PROPERTY LINE
FENCE
CENTER LINE
STEAM RAILROAD
TELEPHONE POLES
GUARD RAILS (NEW)
" " (OLD)

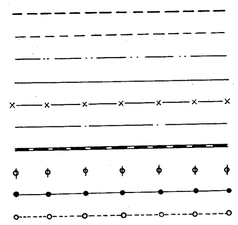

INDEX OF SHEETS

TITLE SHEET 1
TYPICAL SECTION 2
PLANS 4 & 5
SUMMARIES 2
PROFILE 4 & 5
EXTRA AREA DETAIL 3

LINE DATA

BEGIN PROJECT Sta. 93+54.23
END PROJECT Sta. 209+41.81
DEDUCT Sta. 149+95.20 TO Sta. 164+72.00
NET LENGTH OF PROJECT 10,110.78 Lin. Ft.

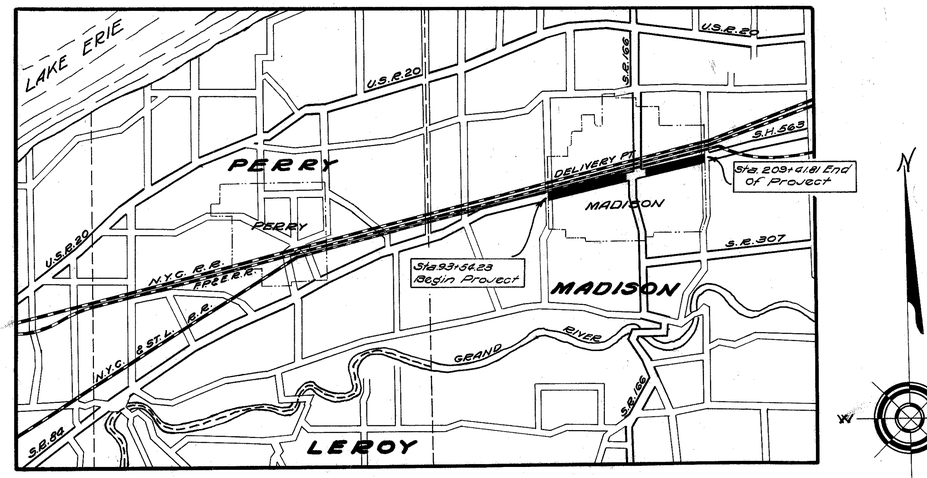

AVERAGE HAUL
LOCATION PLAN

1 1/2 0 1 2
Scale in Miles

N
W E

PORTION TO BE IMPROVED
STATE HIGHWAYS
OTHER ROADS

SCALES

PLAN 1" = 500'

Standard Construction Drawings
Drawing No. Date

The Standard Specifications, State of Ohio, Department of Highways, including changes and supplemented specifications in the proposal shall govern this improvement.

I hereby approve these plans and declare that the making of this improvement will not require the closing to traffic of the Highway.

The Right of Way necessary for this improvement will be provided by the State of Ohio

Approved: Fred R. Williams
Date _____ Resident Division Deputy Director.

Approved: _____
Date _____ Chief Engineer, Bureau of Maintenance.

Approved: G. P. Hogue PE 25
Date 7-14-39 Chief Engineer, Location & Right of Way.

Approved: H. S. Evans
Date 7-14-39 First Asst. Director & Chief Engineer.

Approved: Robt. A. Bonnlitter
Date 7-14-39 Director of Highways.

SUPPLEMENTAL SPECIFICATION
S-122 4-15-37

STANDARD CONSTRUCTION DRAWINGS
G-7.07 10-1933
I-8 C.B. No. 7 6-10-1936
S-27 P.C. 3 3-1-1939

CONSTRUCTION BUREAU
APR 11 1956
GROUND PHOTOLAB

FILE NO.	LAKE COUNTY-563-MADISON PT.
	DATE OF LETTING _____
	CONTRACT NO. _____

000826