LAK. 84 (3.27-7.81)
LAKE COUNTY

Fed. Rd. Division	State	Project	Type Proj.
2	OHIO		

10
83

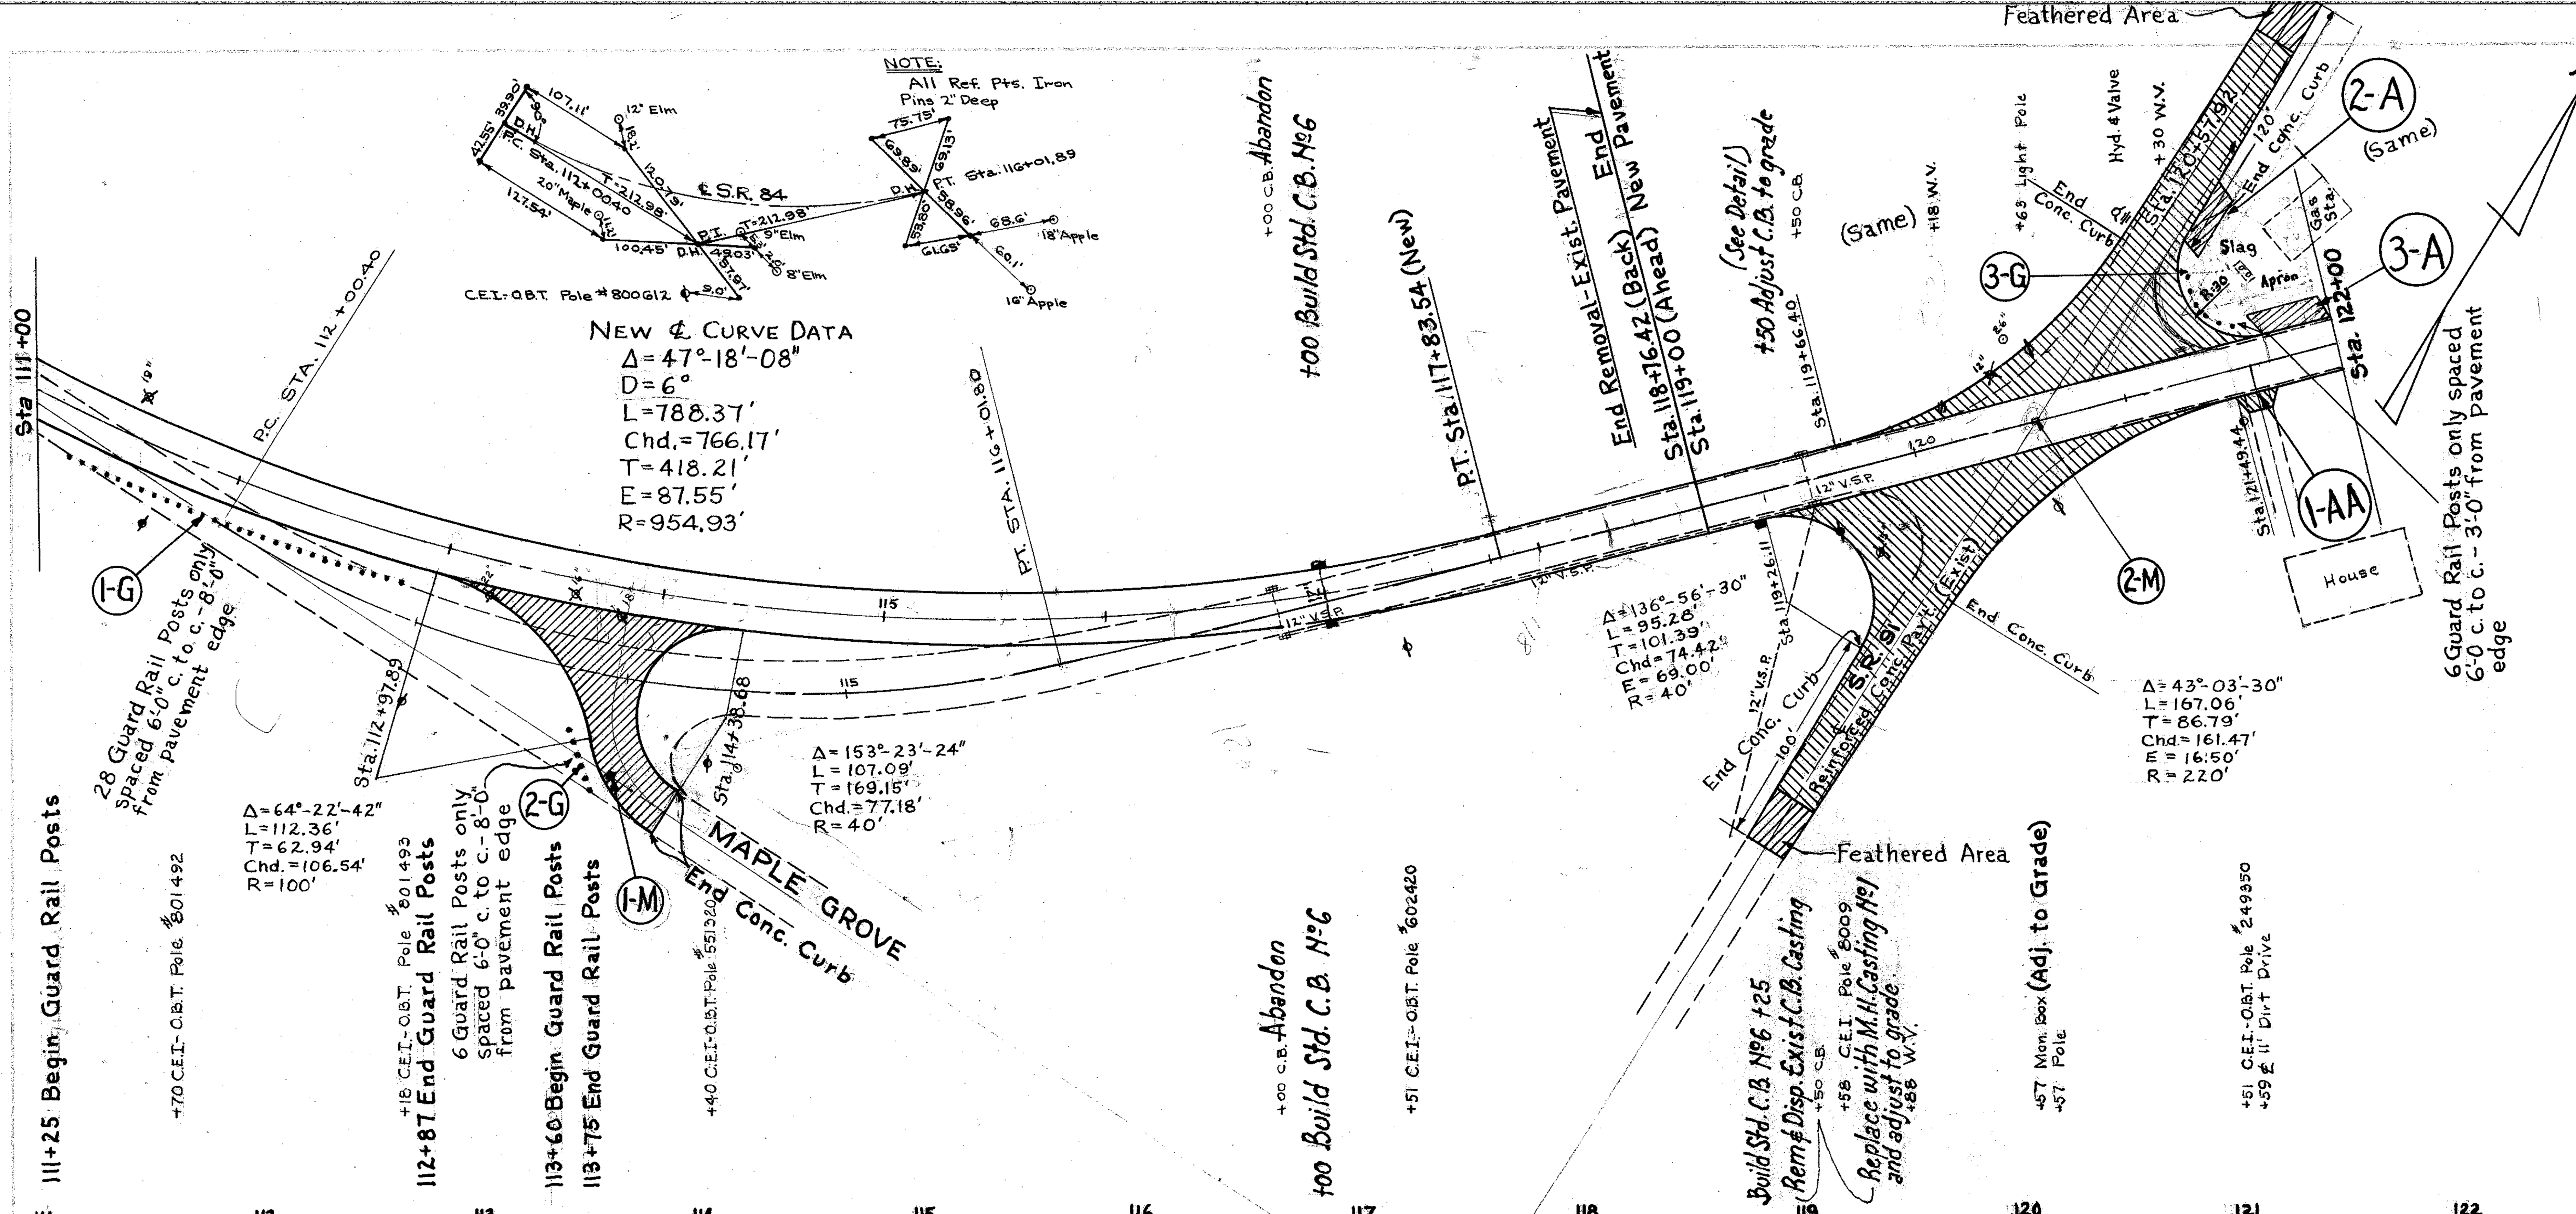

Station	Left	¢	Right
111	789.94	790.69	791.45
	790.82	791.57	792.33
	791.64	792.39	793.15
	792.40	793.15	793.91
112	793.09	793.84	794.60
	793.71	794.46	795.22
	794.29	795.04	795.80
	794.77	795.52	796.28
113	795.21	795.95	796.71
	795.56	796.31	797.07
	795.86	796.61	797.37
	796.10	796.85	797.61
114	796.26	797.01	797.77
	796.36	797.11	797.87
	796.40	797.15	797.91
	796.38	797.13	797.89
115	796.28	797.03	797.79
	796.12	796.87	797.63
	795.90	796.65	797.41
	795.61	796.36	797.12
116	795.26	796.01	796.77
	794.84	795.59	796.35
	794.35	795.10	795.86
	793.84	790.59	795.35
117	793.38	794.07	794.80
	792.93	793.55	794.17
	792.48	793.03	793.48
	792.02	792.52	792.71
118	791.56	792.00	791.95
	791.11	791.48	791.28
	790.66	790.96	790.70
	790.20	790.39	790.20
119	790.20	790.39	790.20
		789.50	
120		788.86	
		788.74	
121		788.86	
		789.02	
122		788.78	

C.G.=801.83

ADD .04 TO PROPOSED ELEVATIONS

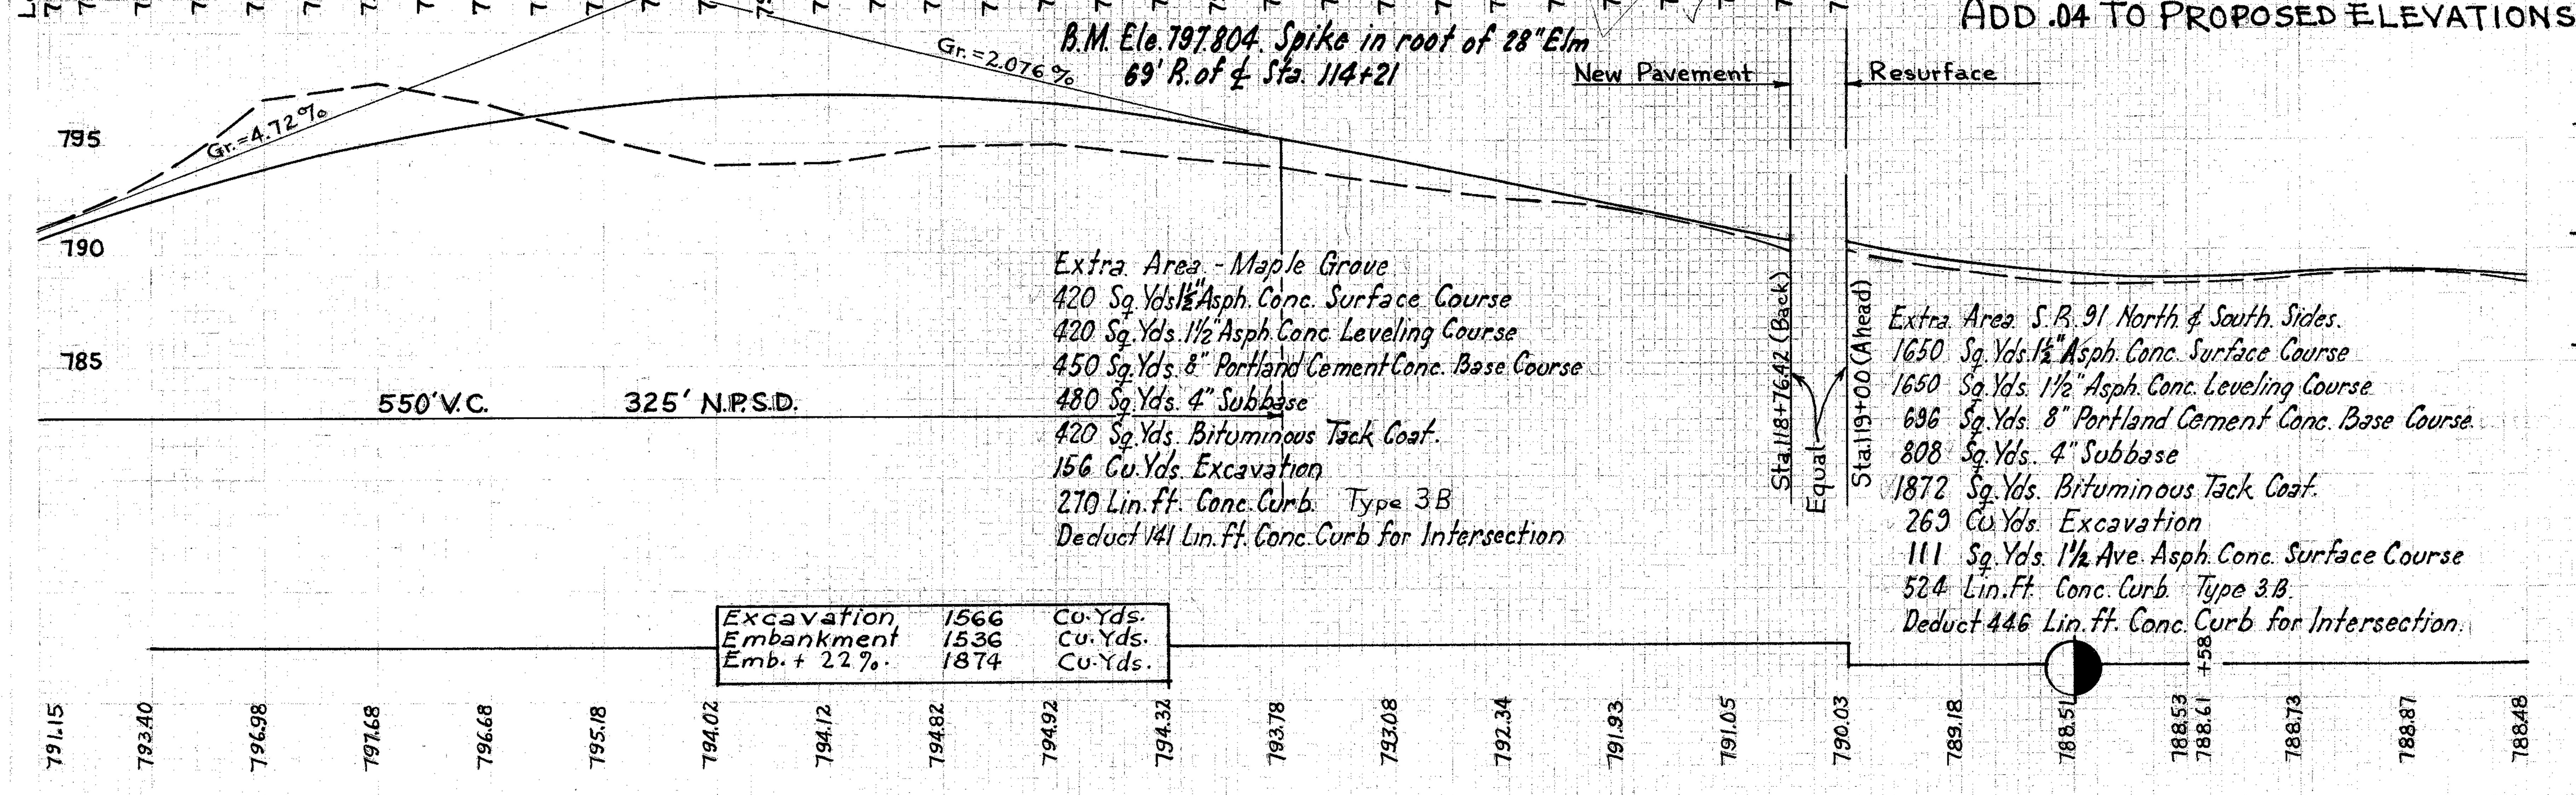

Extra. Area - Maple Grove
420 Sq. Yds. 1½" Asph. Conc. Surface Course
420 Sq. Yds. 1½" Asph. Conc. Leveling Course
450 Sq. Yds. 8" Portland Cement Conc. Base Course
480 Sq. Yds. 4" Subbase
420 Sq. Yds. Bituminous Tack Coat.
156 Cu. Yds. Excavation
270 Lin. ft. Conc. Curb Type 3B
Deduct 141 Lin. ft. Conc. Curb for Intersection

Extra. Area S.R. 91 North & South Sides.
1650 Sq. Yds. 1½" Asph. Conc. Surface Course
1650 Sq. Yds. 1½" Asph. Conc. Leveling Course
696 Sq. Yds. 8" Portland Cement Conc. Base Course.
808 Sq. Yds. 4" Subbase
1872 Sq. Yds. Bituminous Tack Coat.
269 Cu. Yds. Excavation
111 Sq. Yds. 1½ Ave. Asph. Conc. Surface Course
524 Lin. Ft. Conc. Curb. Type 3B.
Deduct 446 Lin. ft. Conc. Curb for Intersection.

Excavation	1566	Cu. Yds.
Embankment	1536	Cu. Yds.
Emb. + 22%.	1874	Cu. Yds.

ESTIMATED QUANTITIES

Ref.	Item	Side	5" Crushed Aggreg. Base Course Sq. Yds.	2" Asph. Conc. Surface Course Sq. Yds.	Excavation Cu. Yds.	Mon. Box Assembly in place Each	Wood Guardrail Posts without Rail Each	Removal & Disp. of Exist Pavement Sq. Yds.	Adjust C.B. to grade (See Detail) Each	Adjust to Grade: Mon. Box Each	Adjust to Grade: Water Valves Each	Adjust to Grade: Hydrants Each	Adjust to Grade: Hyd. Valves Each	Build Std. No. 6 C.B. Each	Rem. & Disp. of Cast. Replace with Std. M.H. Castng #1 Each	12" Pipe for Storm Sewers (Under Pavement) Lin. Ft.
	DRIVES 1-AA to 3-A		91	91	18											
	MONUMENT BOXES 1-M to 2-M					1				1						
	GUARD RAIL POSTS															
1-G	111+25 to 112+87	R					28									
2-G	113+60 to 113+75	R					6									
3-G	121+54 to 121+62	L					6									
	WATER VALVES										3					
	HYDRANTS & HYD. VALVES											1	1			
	PAVEMENT REMOVAL 111+00 to 119+00							2822								
	CATCH BASINS								1					3	1	24
	TOTALS		91	91	18	1	40	2822	1	1	3	1	1	3	1	24

PLAN & PROFILE STA. 111+00 TO STA. 122+00