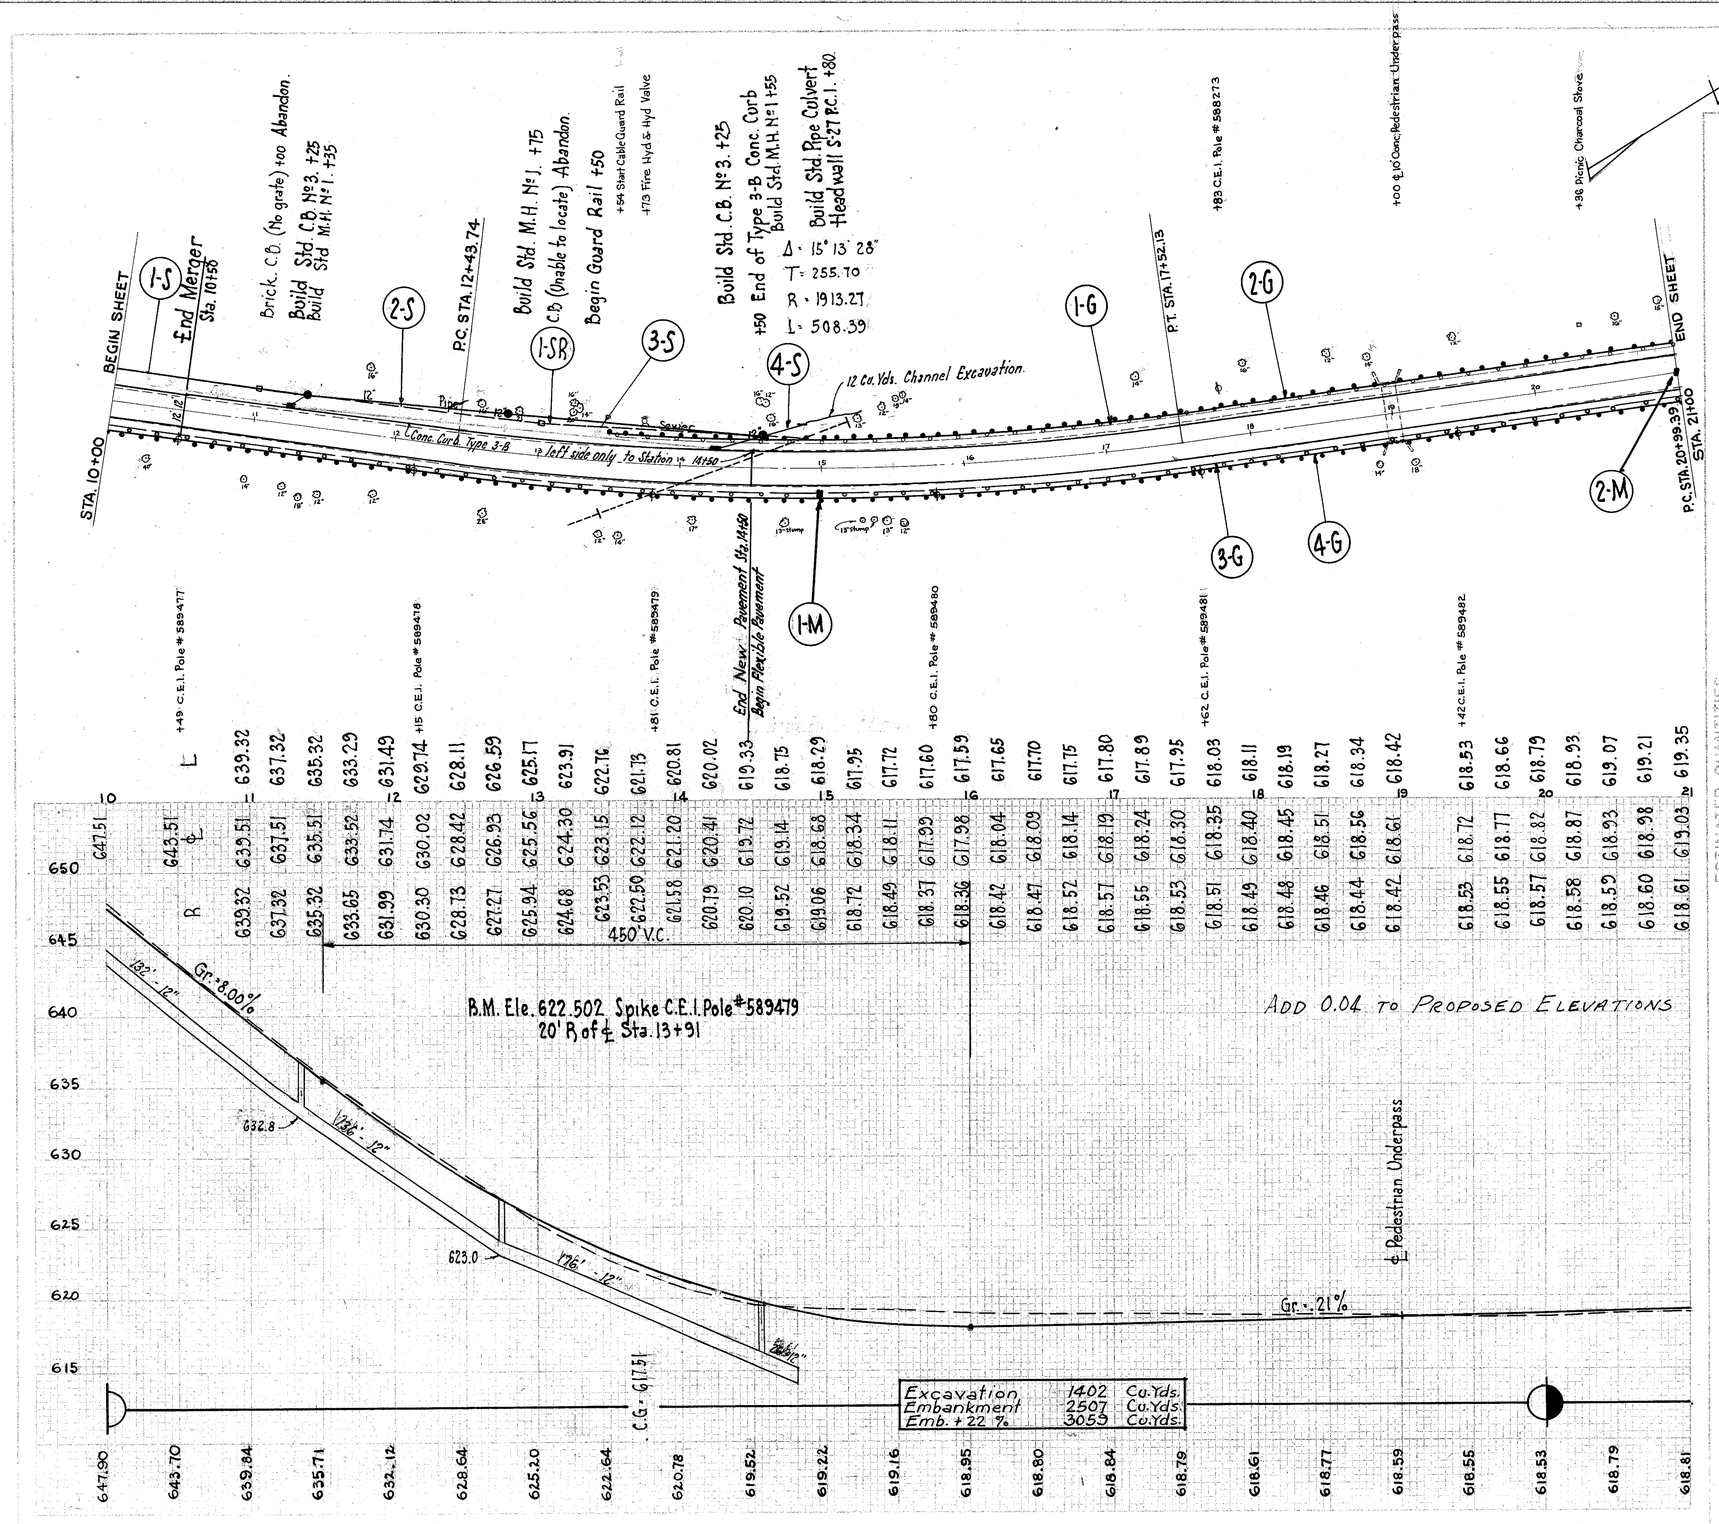

ESTIMATED QUANTITIES

SHEET NO.	STATIONS TO STATION	SIDE	Mon. Box Assembly in place	12" Pipe for Storm Sewer	Std. C.B. Nº 3	Std. M.H. Nº 1	Abandon C.B.	Rem. & Disp. of Exist. Pavement	Rem. & Disp. of 12" Exist. Sewer Pipe	S-27 P.C.I. Steel	S-27 P.C.I. Conc.	Guard Rail	Channel Excavation for Structures
			Each	Lin. Ft.	Each	Each	Each	Sq. Yds.	Lin. Ft.	Lbs.	Cu. Yds.	Lin. Ft.	Cu. Yds.
1-M to 2-M	10+00 to 21+00	L	2	510	2	3	2	2445	480	20	.7	746	12
1-S to 4-S	10+00 to 21+00	L										750	5
1-G to 4-G	13+54 to 21+00	L										1100	
	13+50 to 21+00	L											
	10+00 to 21+00	R										1100	
	10+00 to 21+00	R											
1-SR	10+00 to 14+80	L							480				
4-S	15+00	L											
4-S	14+80	L											
			2	510	2	3	2	2445	480	20	.7	1846	12

PLAN & PROFILE STA. 10+00 TO STA. 21+00