LAKE 84 (3.27-7.81)
LAKE COUNTY

FED. RD. DIVISION	STATE	PROJECT	TYPE FUNDS
2	OHIO		

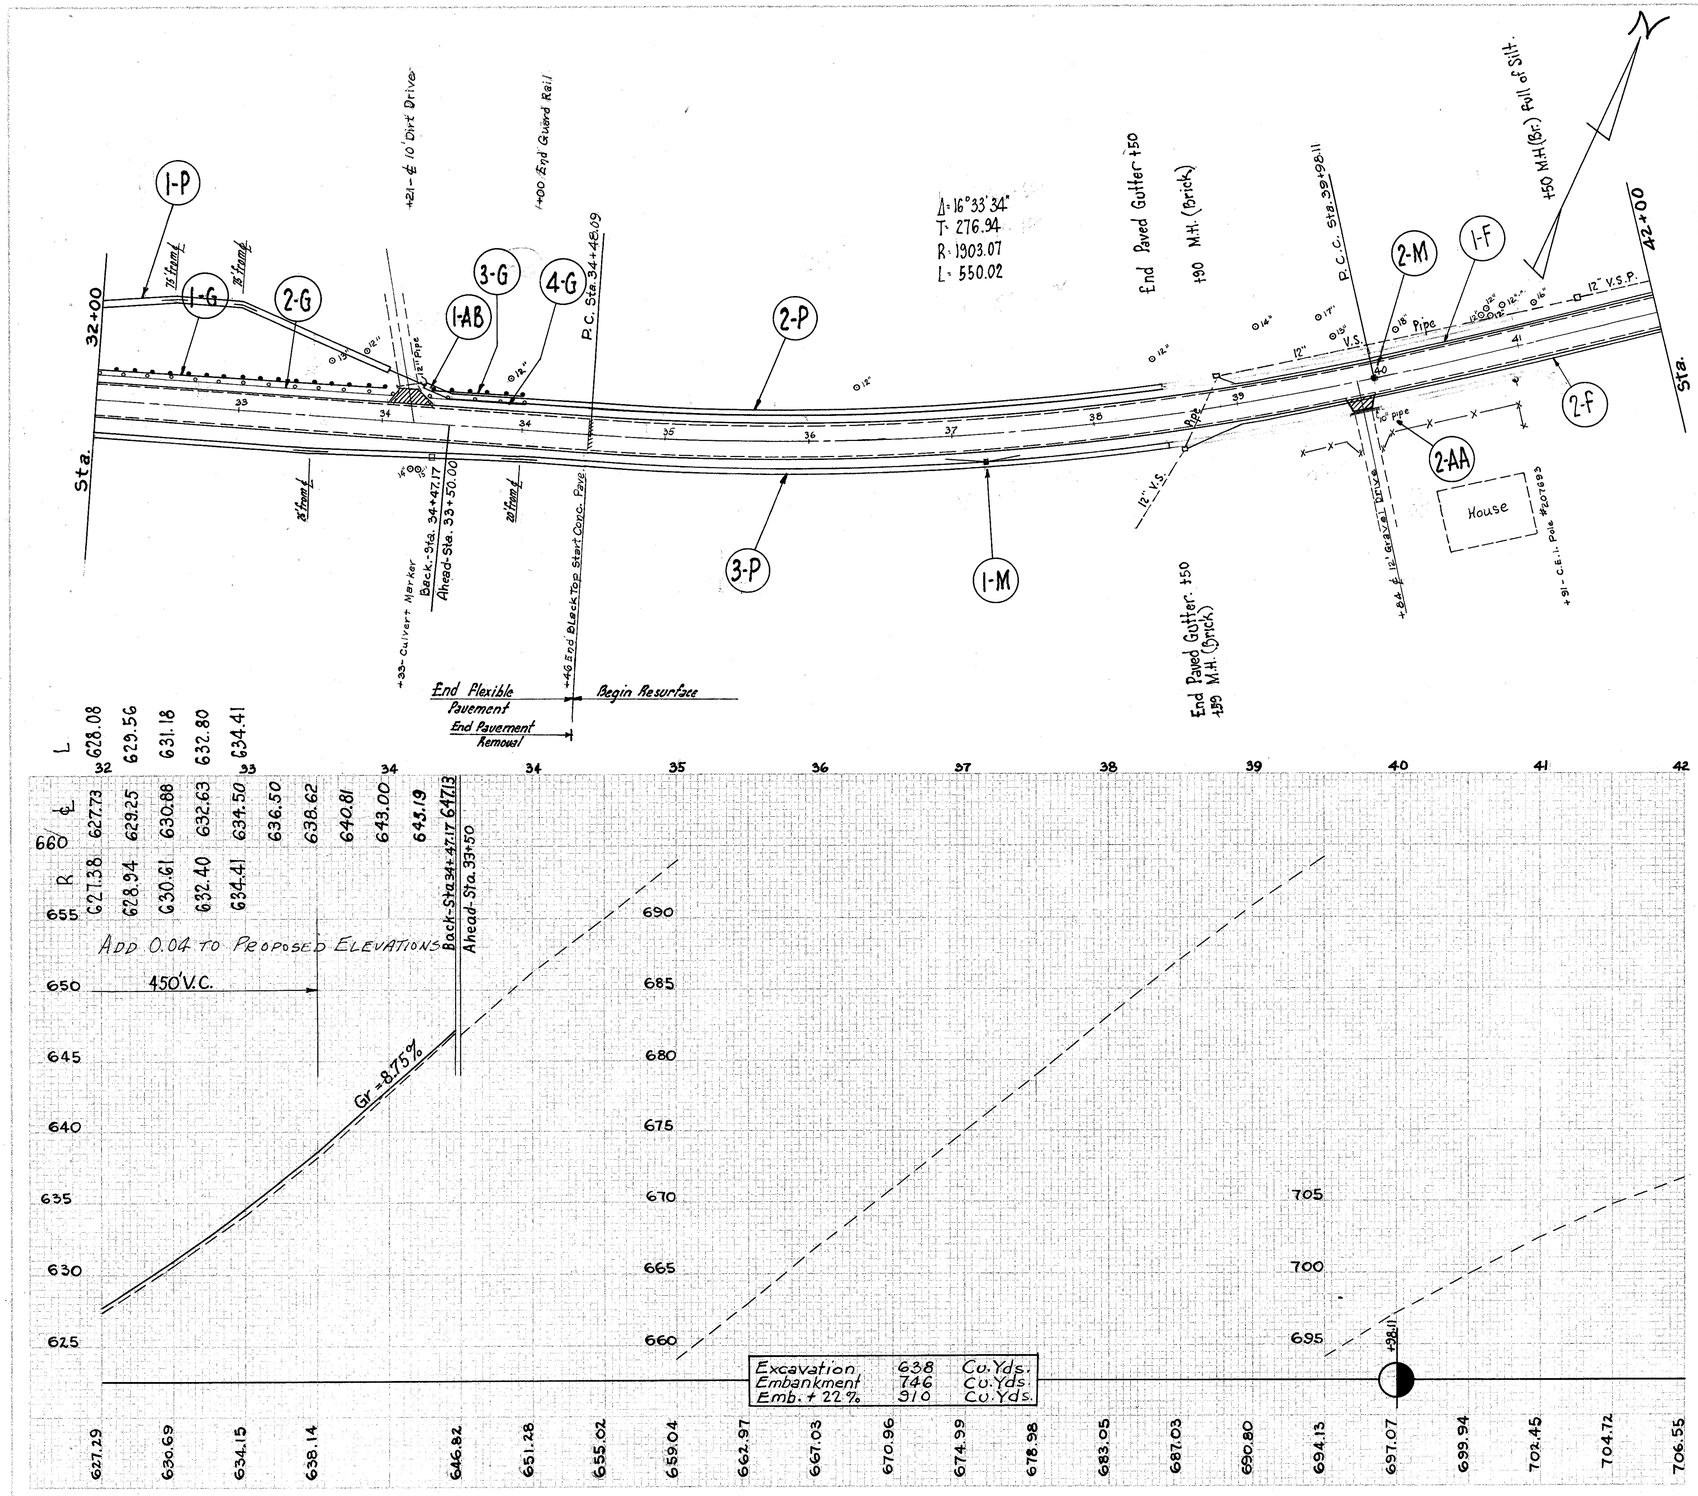

ESTIMATED QUANTITIES

REF. NO.	STATION TO STATION	SIDE	Mon. Box Assembly in place Each	Paved Gutter Type 3 Lin. Ft.	Rem. & Disp. of Exist. Guard Rail Lin. Ft.	Guard Rail Lin. Ft.	5" Crushed Aggregate Base Sq. Yds.	2" Asph. Concrete Surface Sq. Yds.	15" Pipe for Driveways Lin. Ft.	Reinf. Steel Lbs.	Concrete Class "C" Cu. Yds.	6" Pipe Underdrain (Deep) Lin. Ft.	Remove & Dispose of Existing Pavement Sq. Yds.	SEE SHEET NO.
1-M to 2-M	32+00 to 34+00	L		208										
1-P to 3-P	34+27 to 38+50	L		423										
	32+00 to 38+50	R		650										
1-G to 4-G	32+00 to 34+00	L				200								
	32+00 to 34+05	L			205									
	34+34.5 to 34+50	L				62.5								
	34+30 to 34+50	L			67									
1-AB	(Drive)	L					23	23	26	* 47	* 1.7			
2-AA	(Drive)	R					14	14	26					
1-F	38+90 to 42+00	L										310		
2-F	38+59 to 42+00	R										341		
	32+00 to 34+46												762	
TOTALS			2	1281	272	262.5	37	37	52	47	1.7	651	762	

* Holds as per S-27 P.C. 1

PLAN & PROFILE STA. 32+00 TO STA. 42+00