LAK. 84 (3.27-7.81)
LAKE COUNTY

FED. AID DIVISION	STATE	PROJECT	SHEETS
2	OHIO		

29
83

SEE SHEET NO.

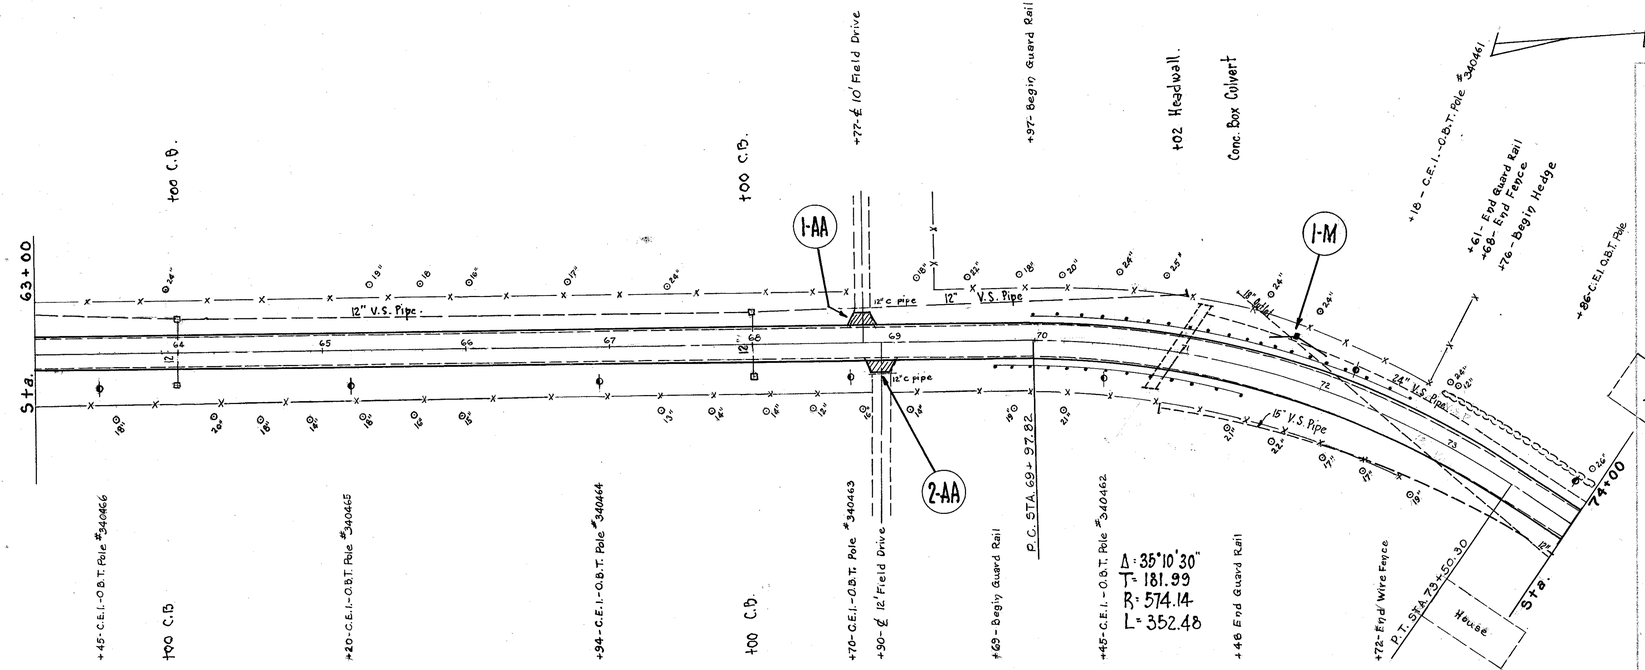

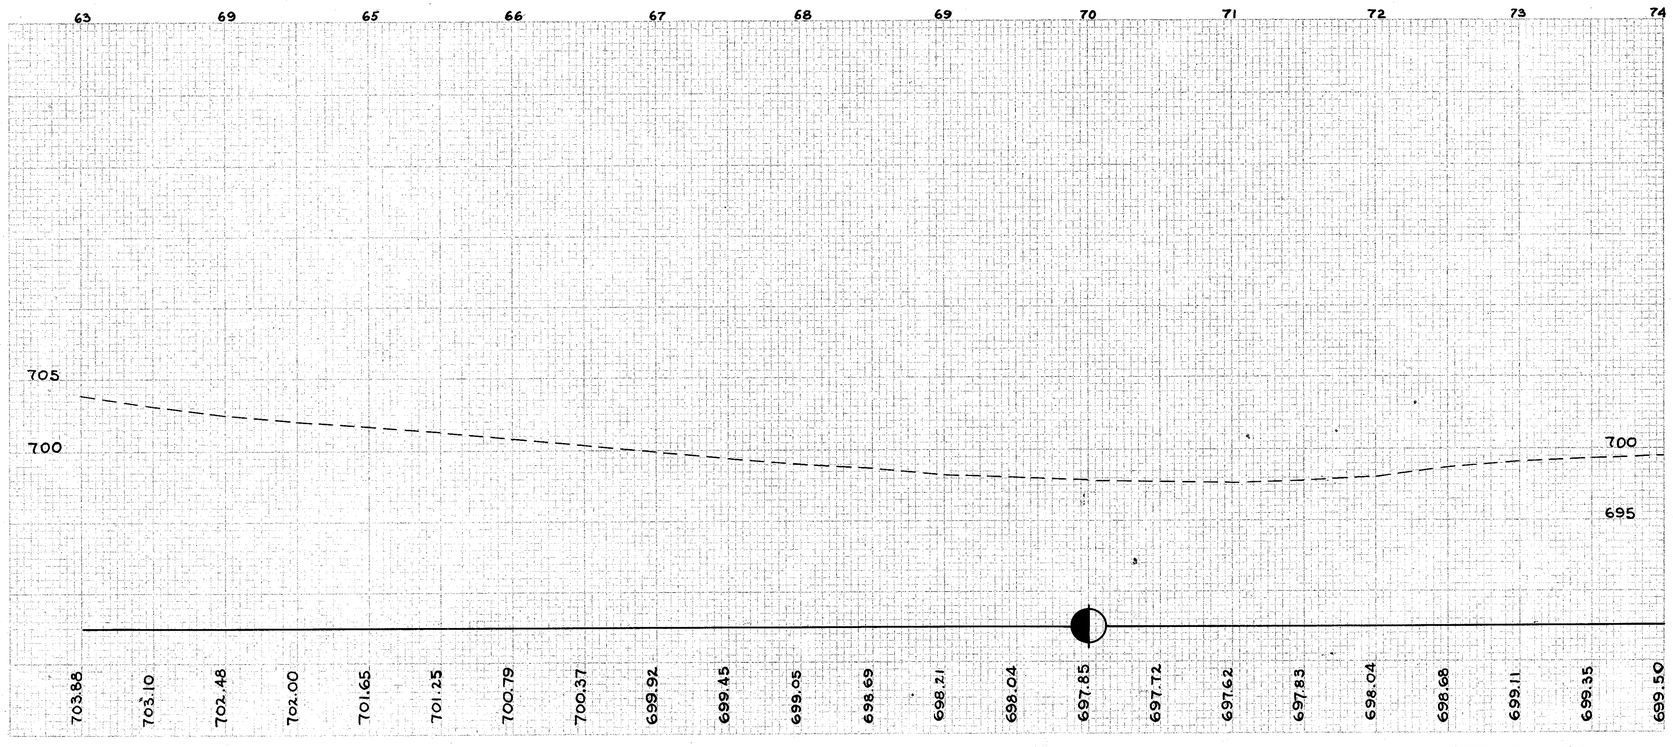

ESTIMATED QUANTITIES

REF. NO.	STATION TO STATION	SIDE	Mon. Box Assembly in place. Each.	5" Crushed Aggr. Base Course. Sq. Yds.	2" Asph. Conc. Surface Course. Sq. Yds.
1-M	1-AA to 2AA		1	240	240
TOTALS			1	240	240

PLAN & PROFILE STA. 63+00 TO STA. 74+00