MICROFILMED
NOV 3 1987

FED. RD. DIVISION	STATE	PROJECT	
5	OHIO		

14
36

LAKE COUNTY
LAK-86-2.23

CALC 028
DATE 12-9-83
CHKD
DATE 12-12-83

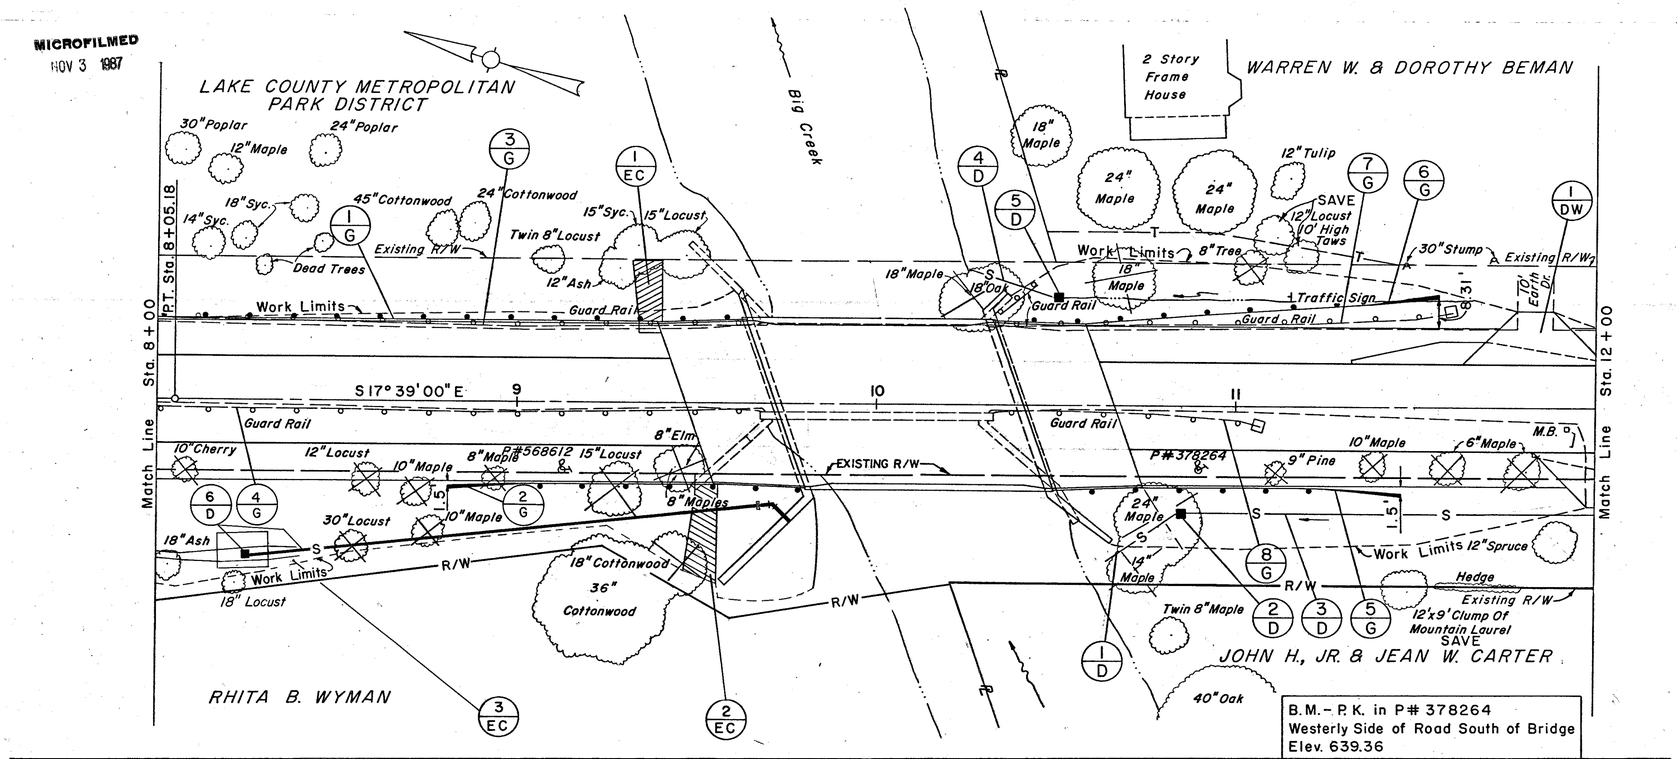

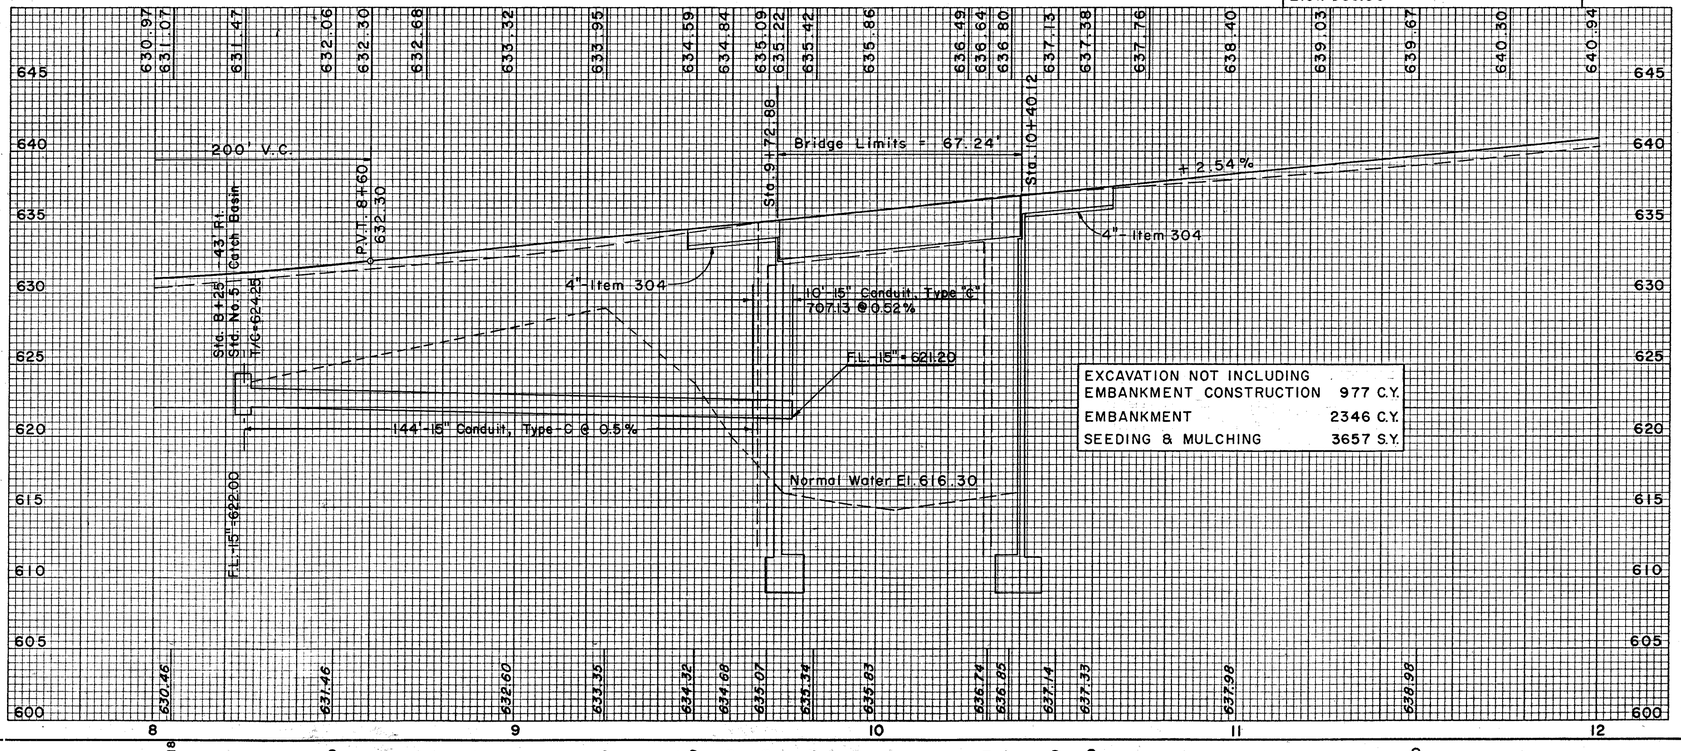

REF. NO.	STATION TO STATION	SIDE	202 GUARD RAIL REMOVED L.F.	304 AGGR. BASE C.Y.	404 ASPHALT CONC. AC-20 (DR'WAYS) C.Y.	408 BIT. PRIME COAT GAL.	603 15" CONDUIT TYPE C L.F.	603 15" CONDUIT TYPE C-707.13 L.F.	604 CATCH BASIN STD. NO. 5 EACH	606 GUARD RAIL TYPE 5 L.F.	606 ANCHOR ASSEMB. TYPE A EACH	606 BRIDGE TERMINAL ASSEMB. TYPE A EACH	660 STD. REINF. SODDING S.Y.	ITEM SPECIAL-DITCH PROTECTION S.Y.
1-G	8+00 – 9+66	LT.								166		1		
3-G	8+00 – 9+70±	LT.	170											
4-G	8+00 – 9+70±	RT.	170											
3-EC	8+00 – 9+83	RT.								75	1	1	15	141
2-G	8+81 – 9+81	RT.											37	
1-EC	9+37 ±	LT.												
2-EC	9+52 ±	RT.												
4-D	10+27 – 10+51	LT.					17	10		100	1	1		
6-G	10+30 – 11+55	LT.												
7-G	10+31± – 11+56±	LT.	137.5											
8-G	10+31± – 11+06±	RT.	75											
5-G	10+46 – 11+46	RT.												
5-D	10+51	LT.								75	1	1		
1-D	10+65 – 10+85	RT.					15	10	1					
2-D	10+85	RT.												
3-D	10+85 – 12+00	RT.					115							
1-DW	11+32 – 12+02	LT.		10	3	23		10	1					144
6-D	8+25 – 9+77	RT.												
	TOTAL		552.5	10	3	23	293	30	3	416	3	4	52	141

For Storm Sewer Profiles See Sheets No. 14 And 26

Rev. 9-18-84

PLAN AND PROFILE S.R. 86