FED. RD. DIVISION	STATE	PROJECT	
5	OHIO		

20
36

LAKE COUNTY
LAK-86-2.23

CALC. DATE 5-10-83
CHKD. DATE 10-14-83

SEEDING	
END WIDTH	SQ. YDS.

END AREA		VOLUME	
CUT	FILL	CUT	FILL
0	0		
		0	62
0	476		
9	150		

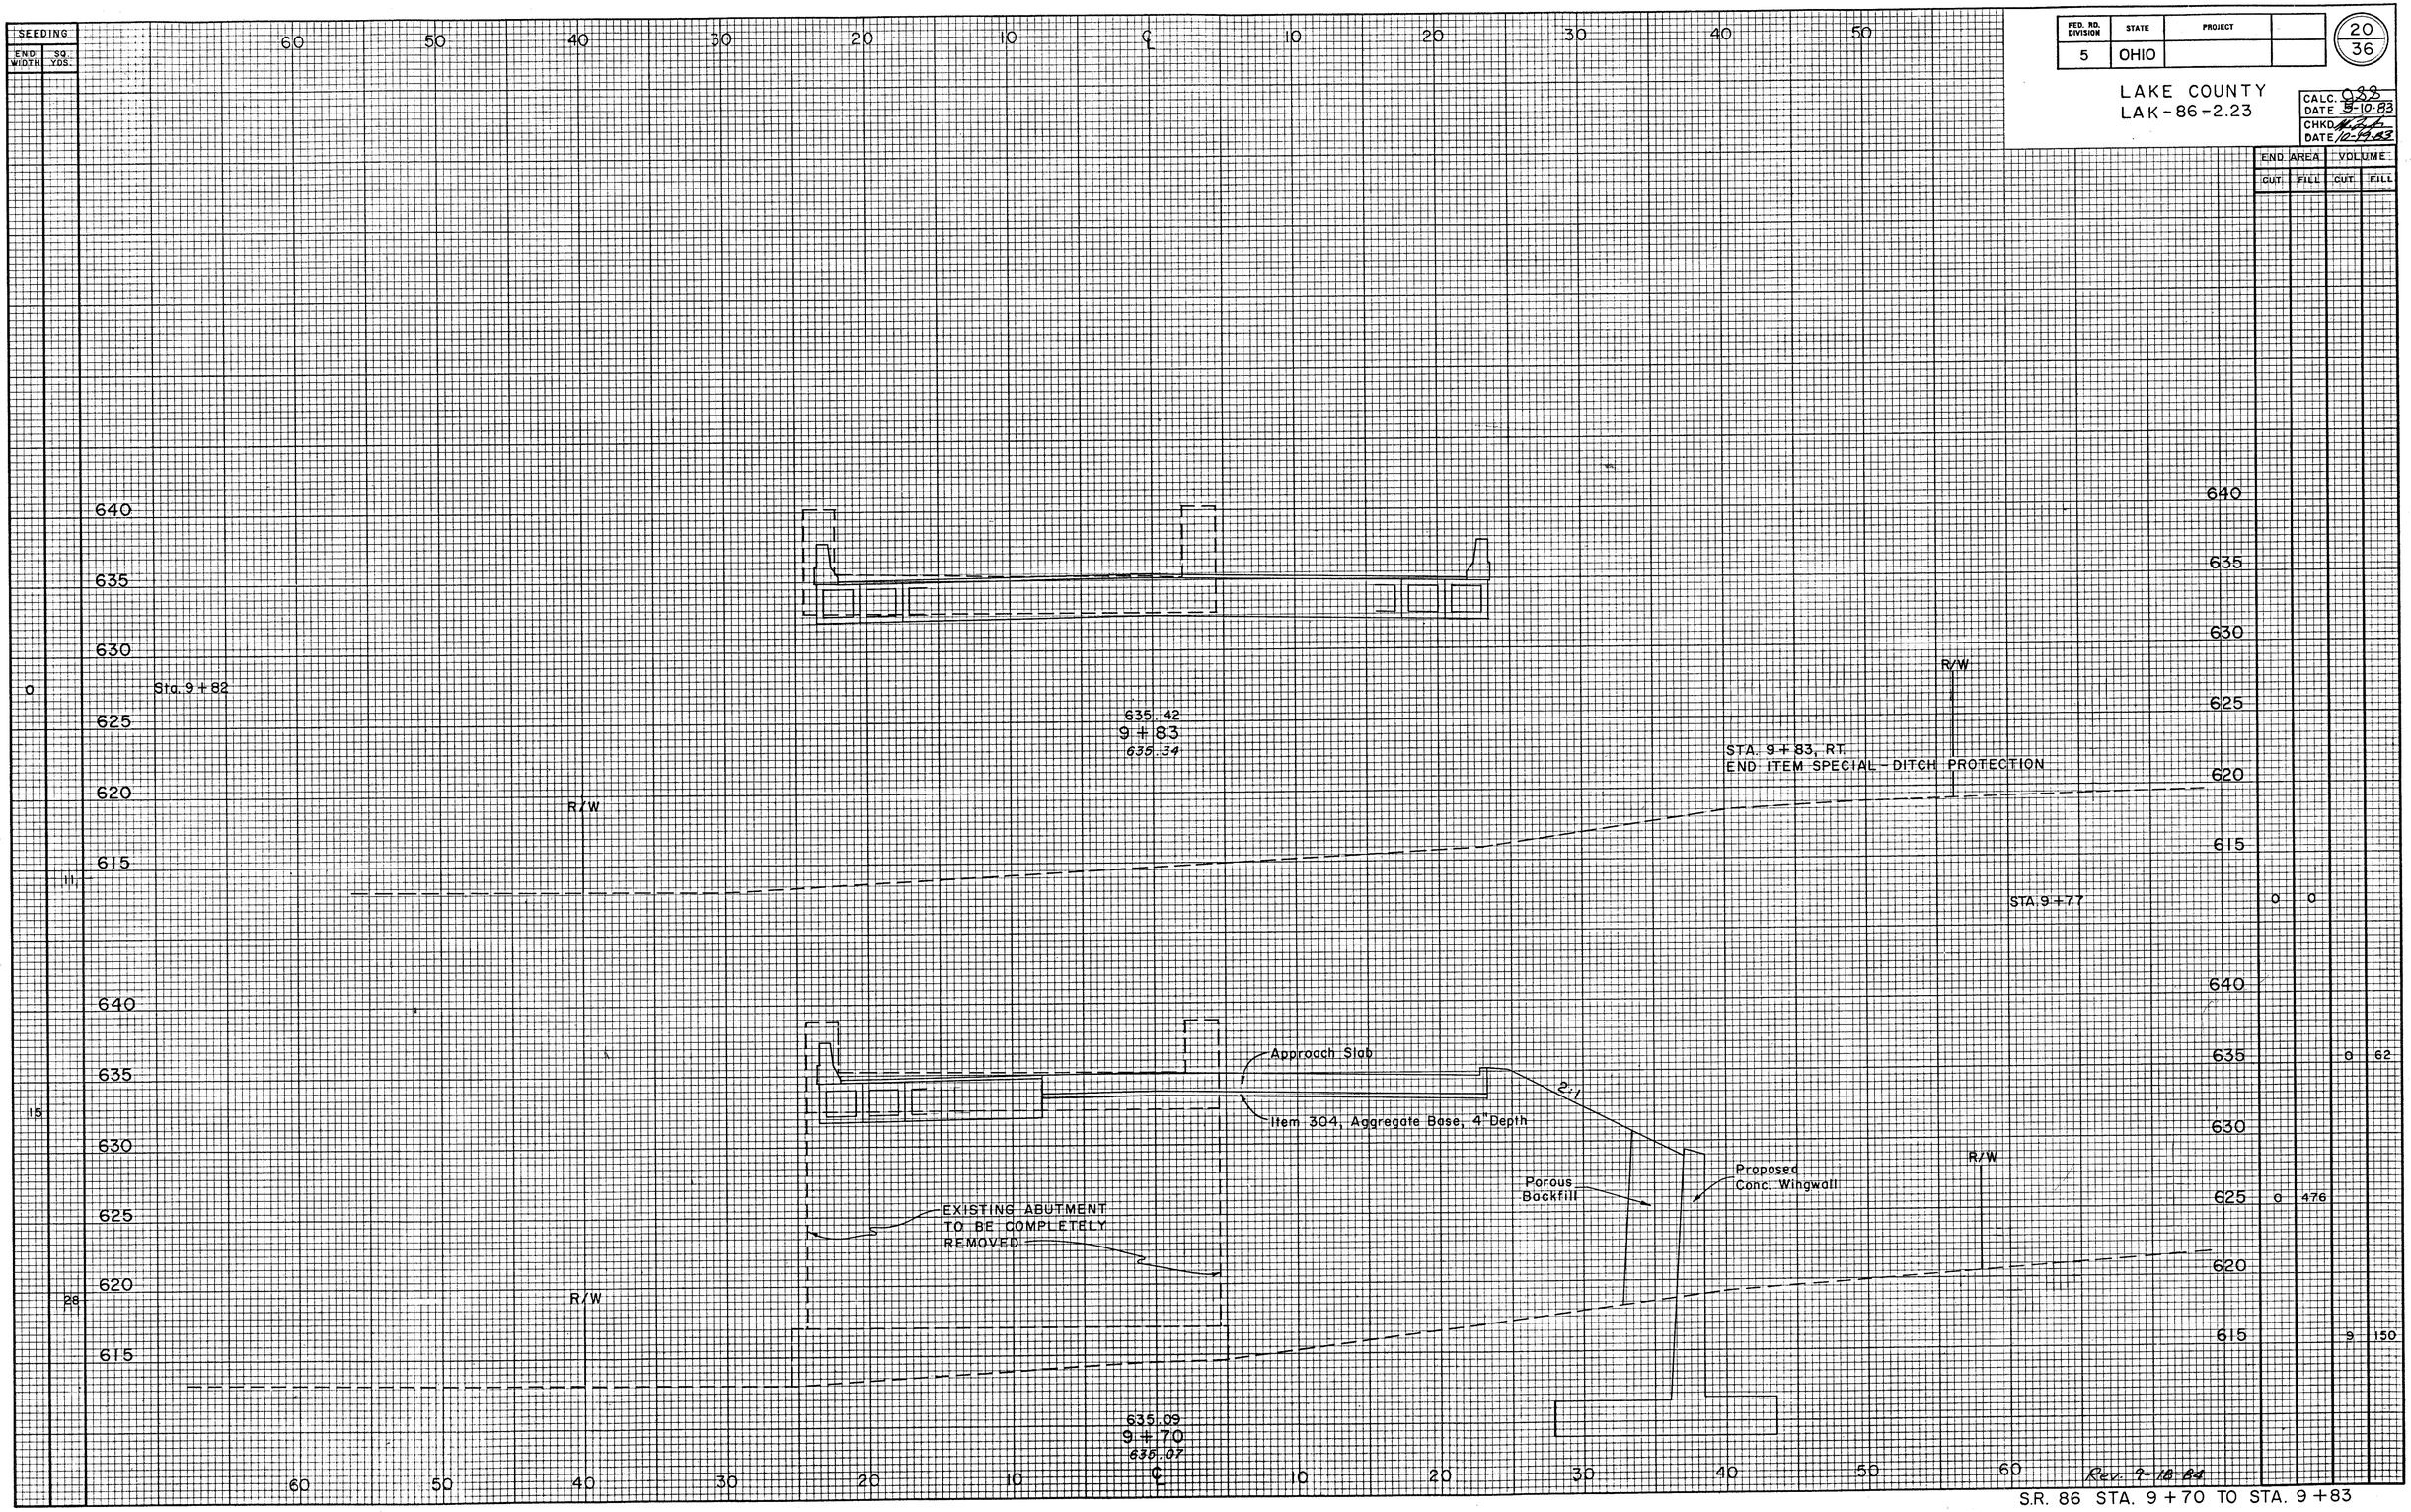

S.R. 86 STA. 9 + 70 TO STA. 9 + 83