I.C.H. No. 153 SEC. G
LAKE COUNTY

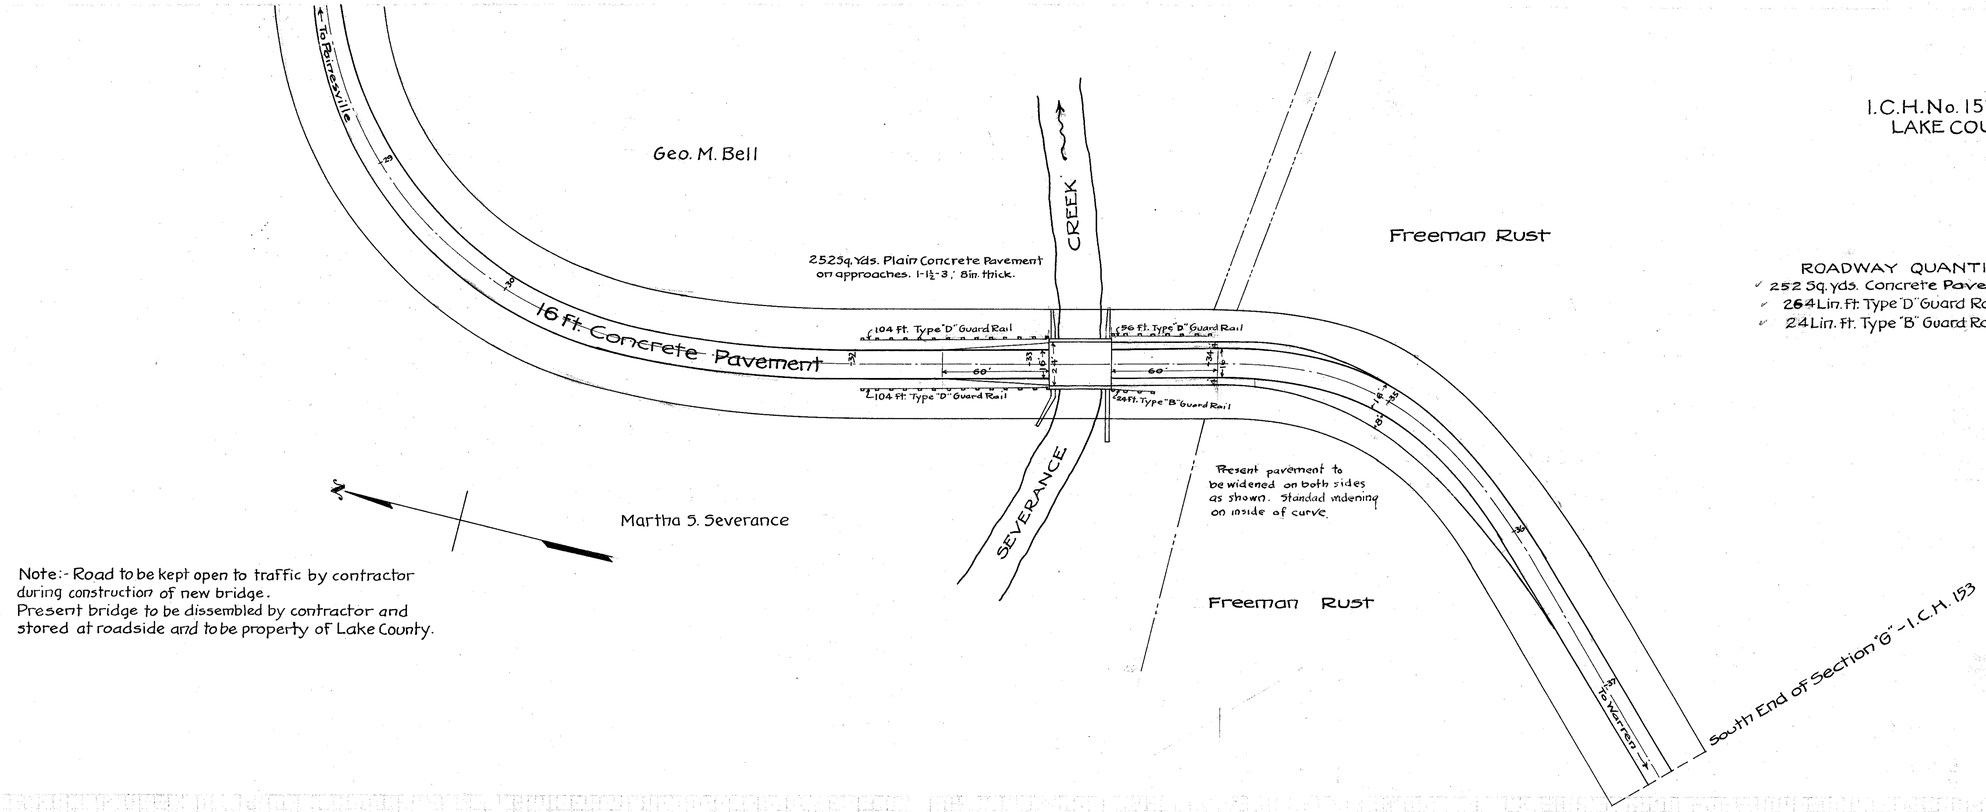

ROADWAY QUANTITIES
252 Sq. yds. Concrete Pavement
264 Lin. Ft. Type "D" Guard Rail
24 Lin. Ft. Type "B" Guard Rail
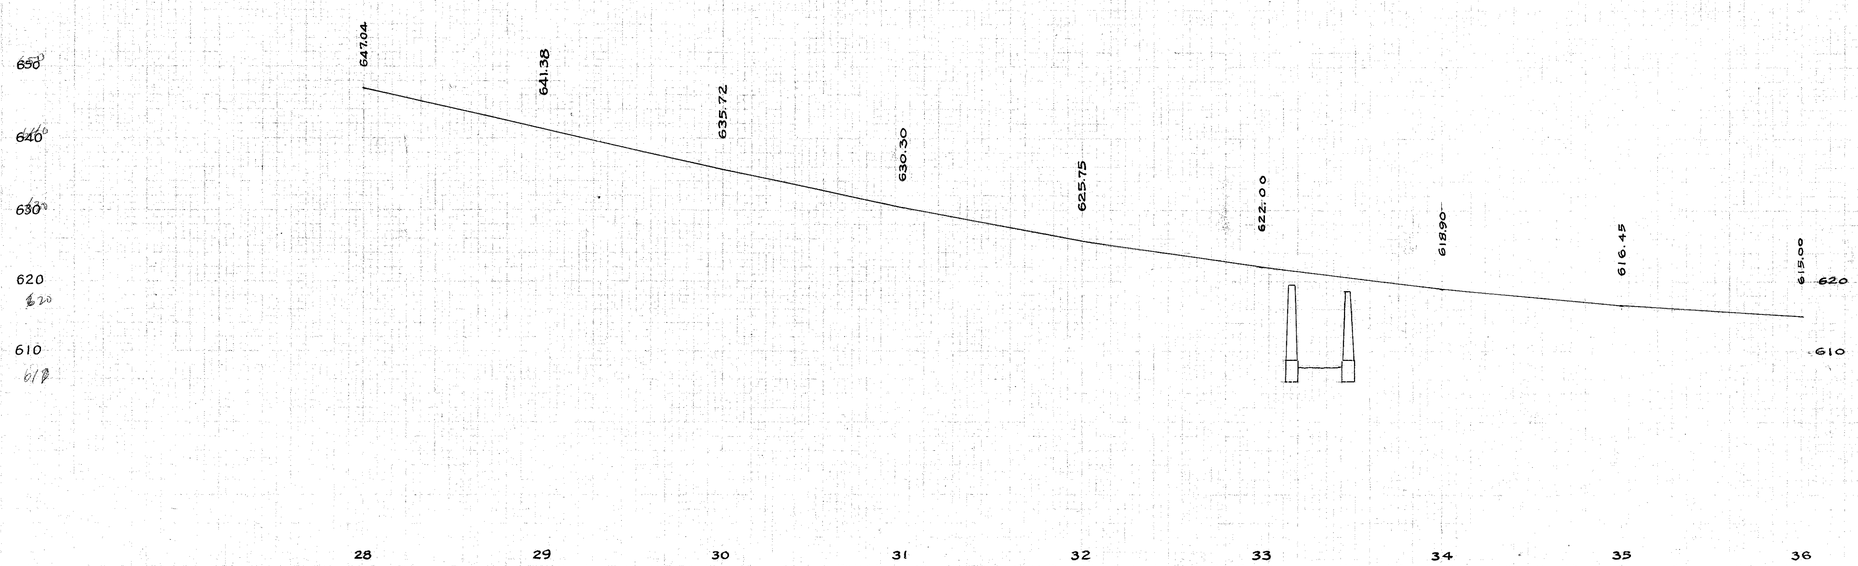
Note:- Road to be kept open to traffic by contractor during construction of new bridge.
Present bridge to be dissembled by contractor and stored at roadside and to be property of Lake County.