PLAN SHEET

LAKE COUNTY	OHIO
LAK-90/271-1.88/0.00	FHWA REGION 5
	FEDERAL PROJECT

23/49

0 50 100
SCALE IN FEET

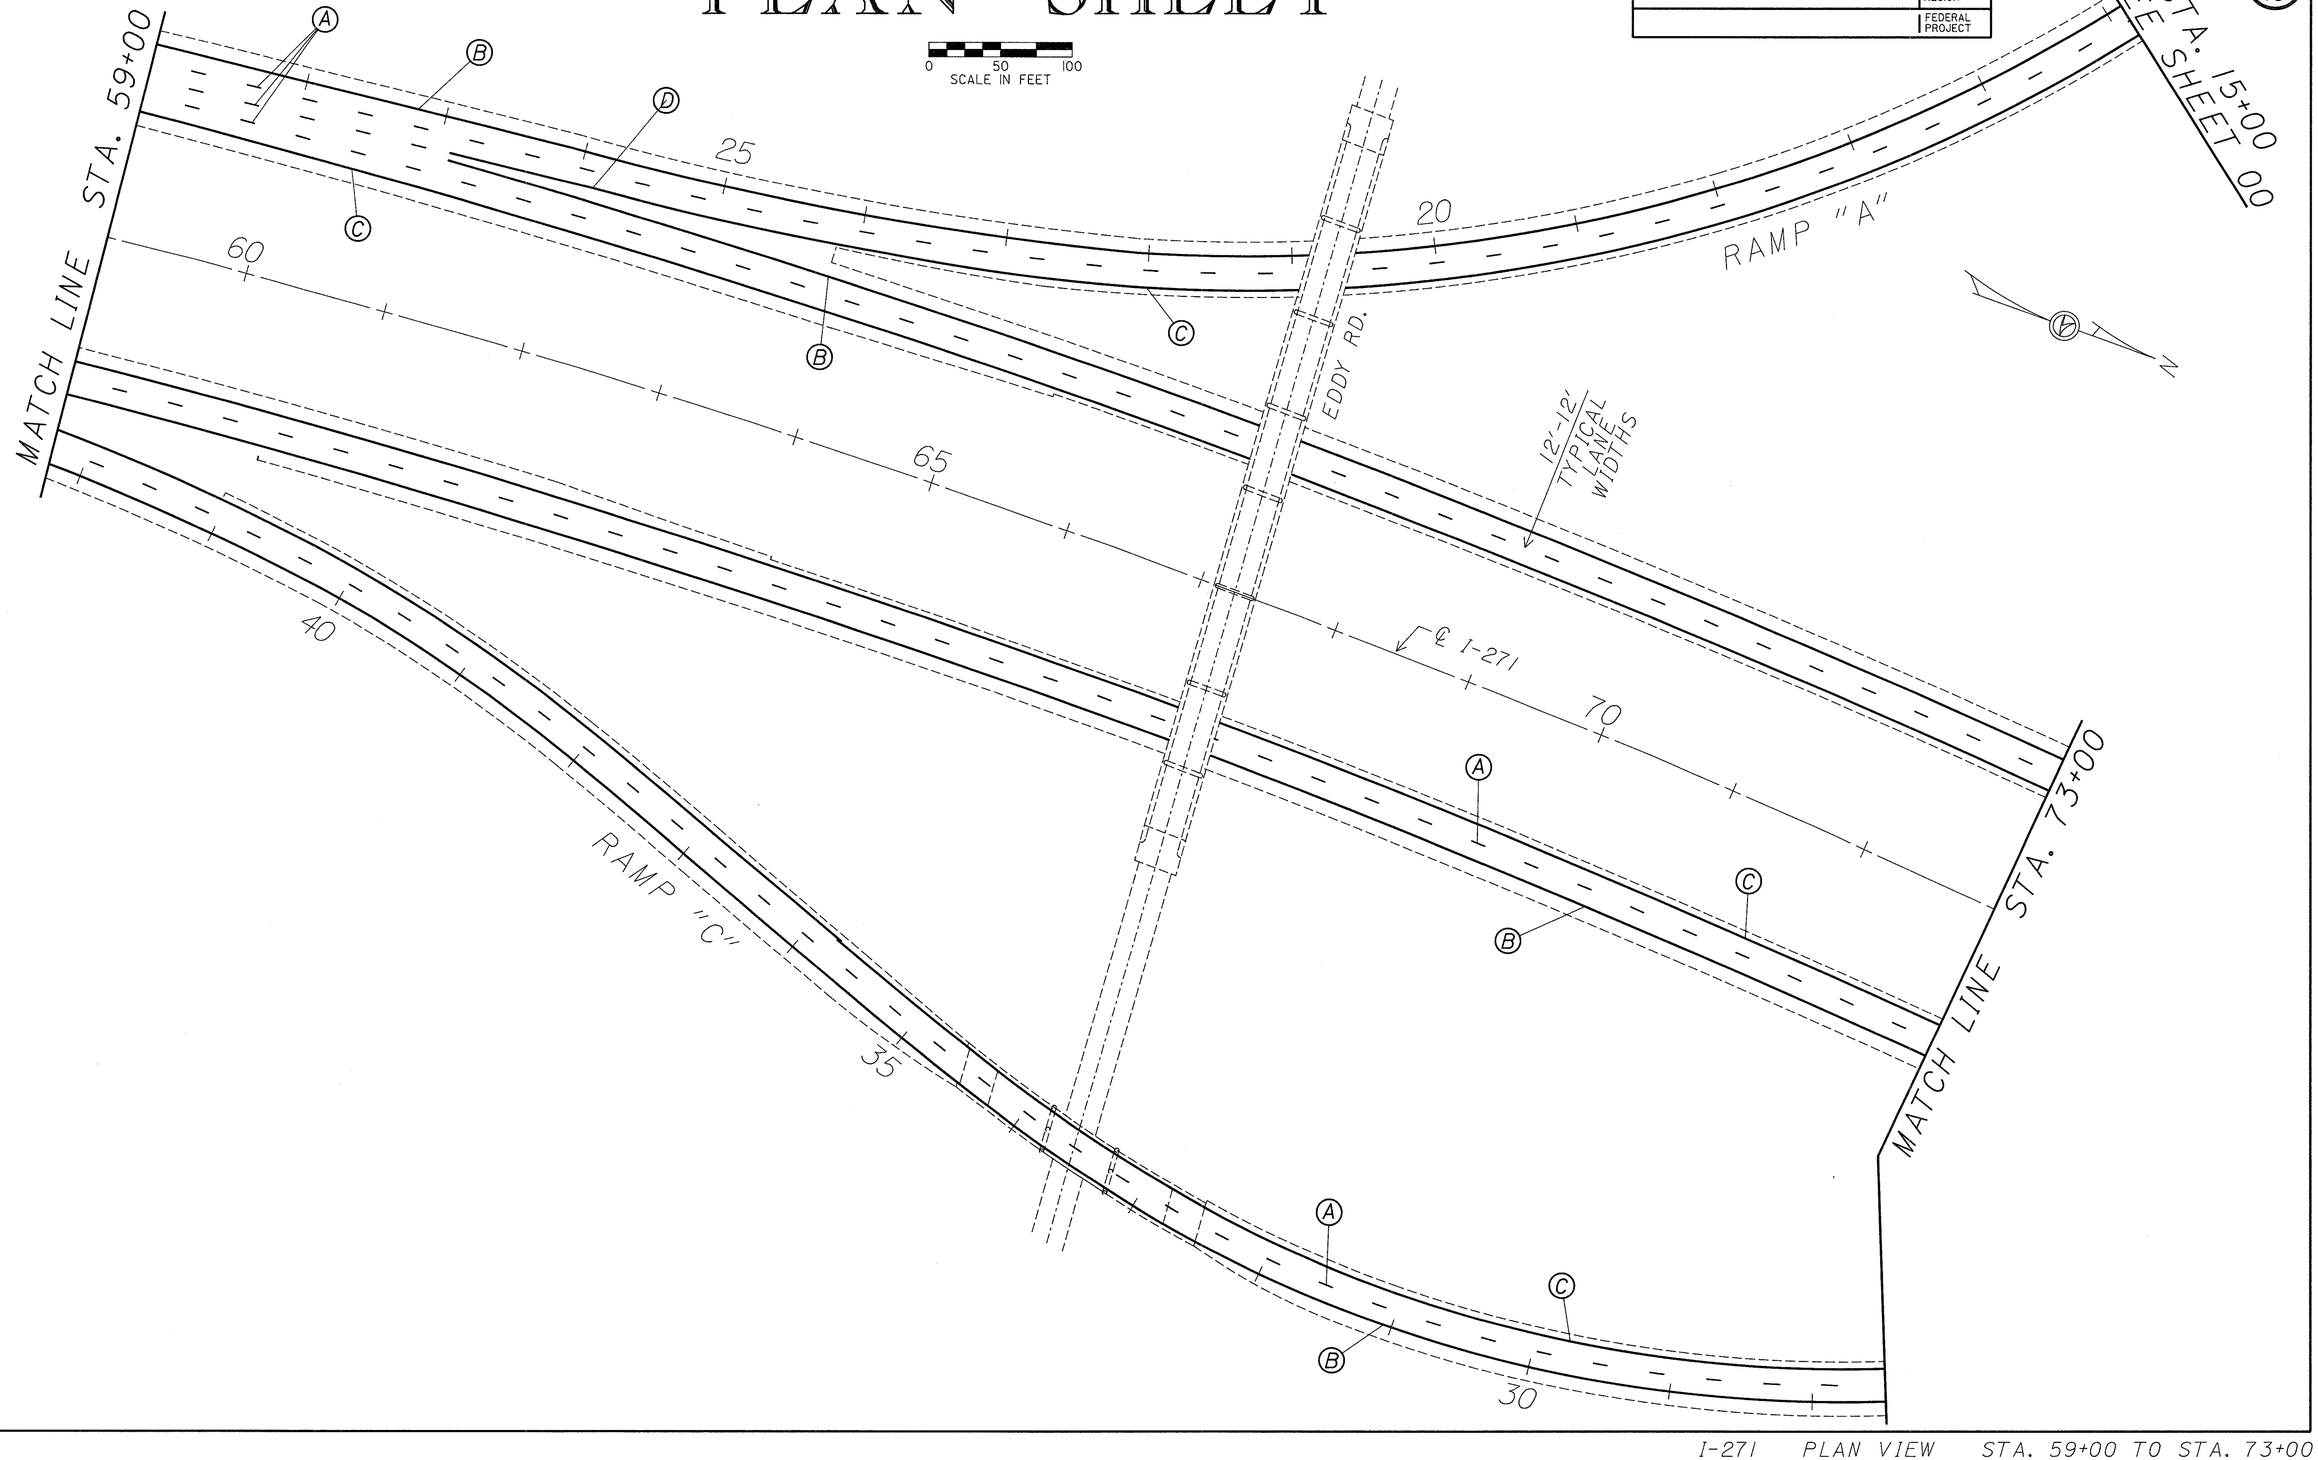

I-271 PLAN VIEW STA. 59+00 TO STA. 73+00

PLOT SUBMITTED: 4-MAY-1990 10:18

PLOT SUBMITTED BY: GRMOVSEK

ZFI:[100,350]OLK90GPD.DGN