PLAN SHEET

LAKE COUNTY	OHIO
LAK-90/271-1.88/0.00	FHWA REGION 5
	FEDERAL PROJECT

38
49

0 50 100
SCALE IN FEET

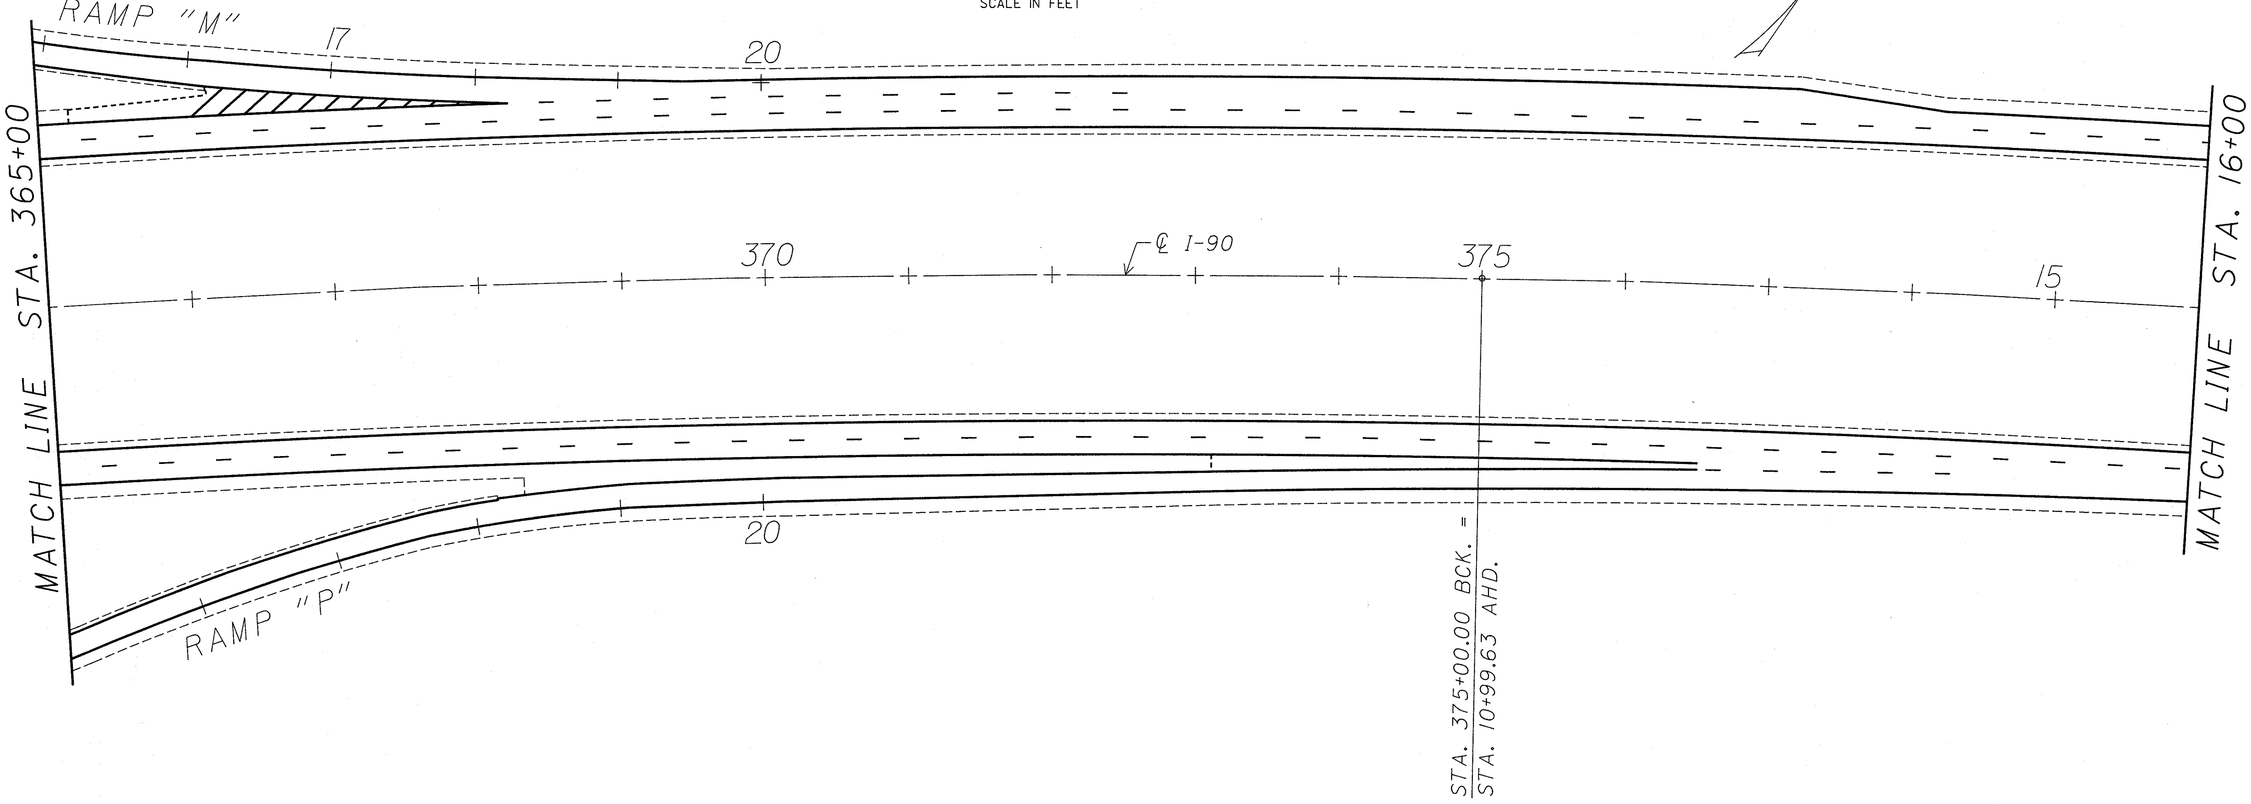

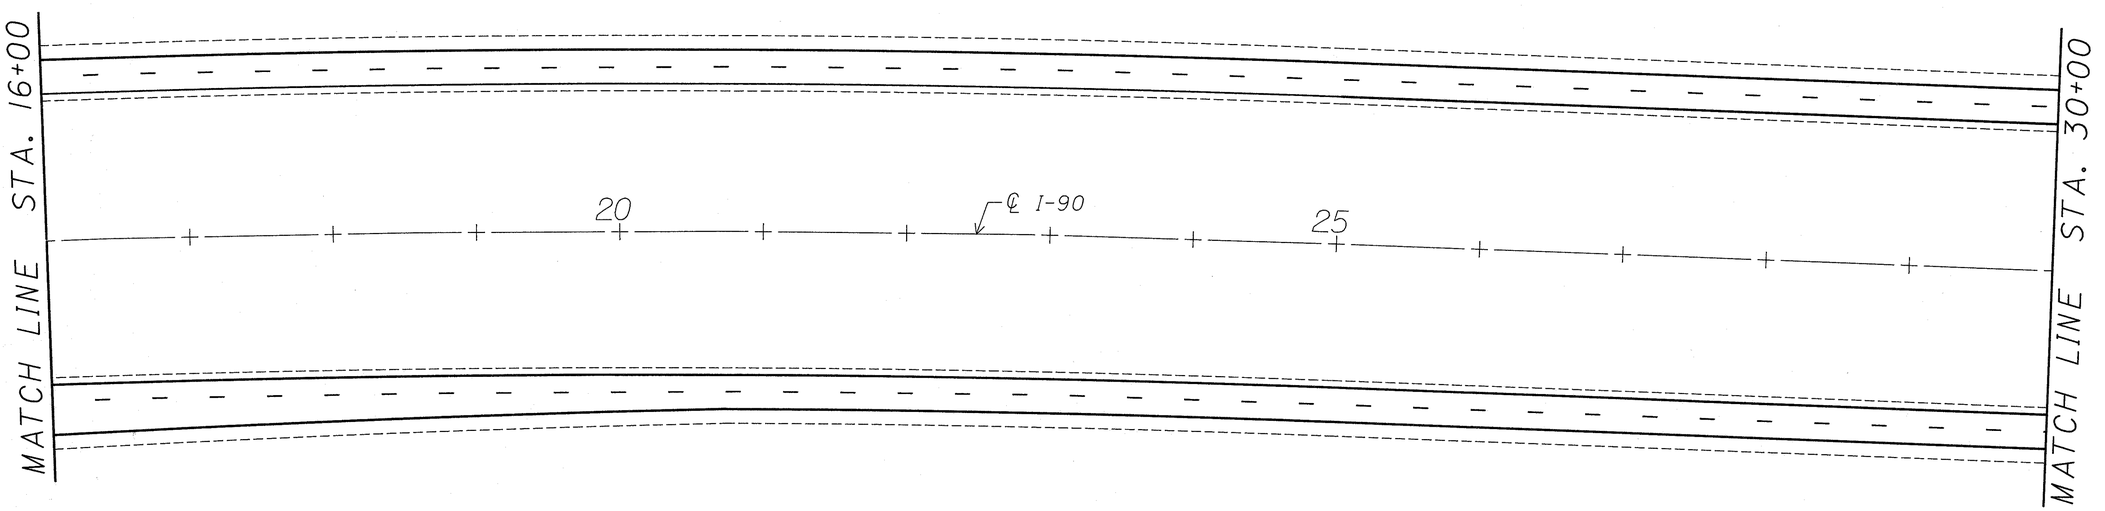

I-90 PLAN VIEW STA. 365+00 TO STA. 30+00

PLOT SUBMITTED: 4-MAY-1990 12:35

PLOT SUBMITTED BY: GRMOVSEK

ZFI:[100,350]OLK90GPW.DGN