PLAN SHEET

LAKE COUNTY	OHIO	41
LAK-90/271-1.88/0.00	FHWA REGION 5	49
	FEDERAL PROJECT	

0 50 100
SCALE IN FEET

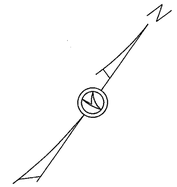

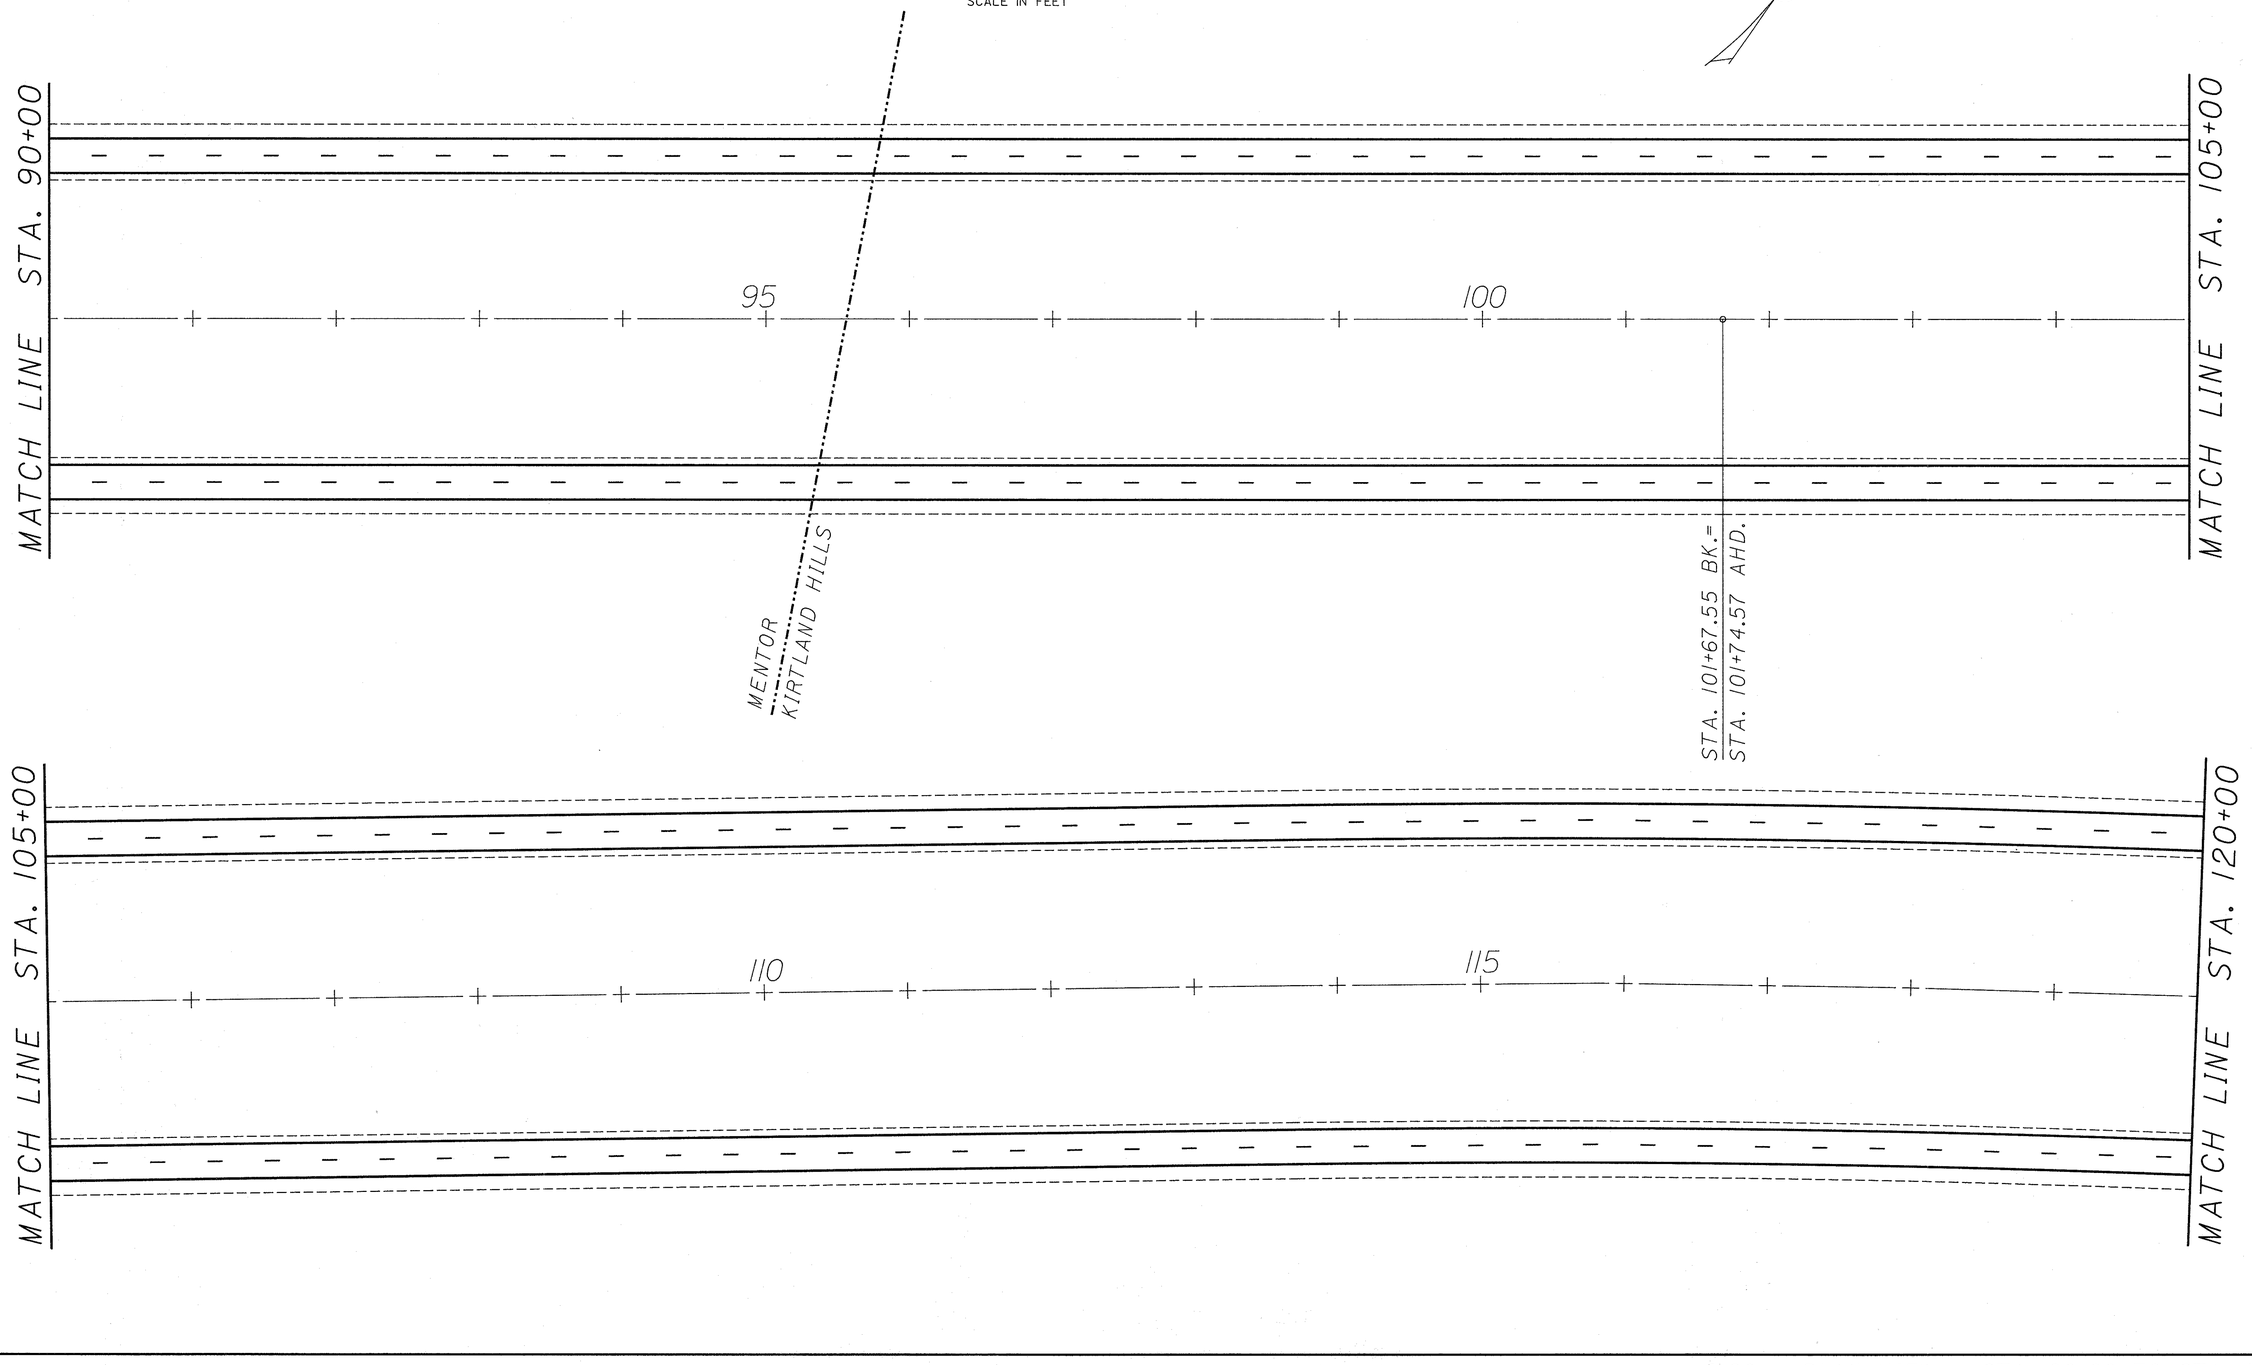

I-90 PLAN VIEW STA. 90+00 TO STA. 120+00

PLOT SUBMITTED: 4-MAY-1990 11:19
ZFI:[100,3501OLK90GPZ.DGN
PLOT SUBMITTED BY: GRMOVSEK