PLAN SHEET

LAKE COUNTY	OHIO
LAK-90/271-1.88/0.00	FHWA REGION 5
	FEDERAL PROJECT

42
49

0 50 100
SCALE IN FEET

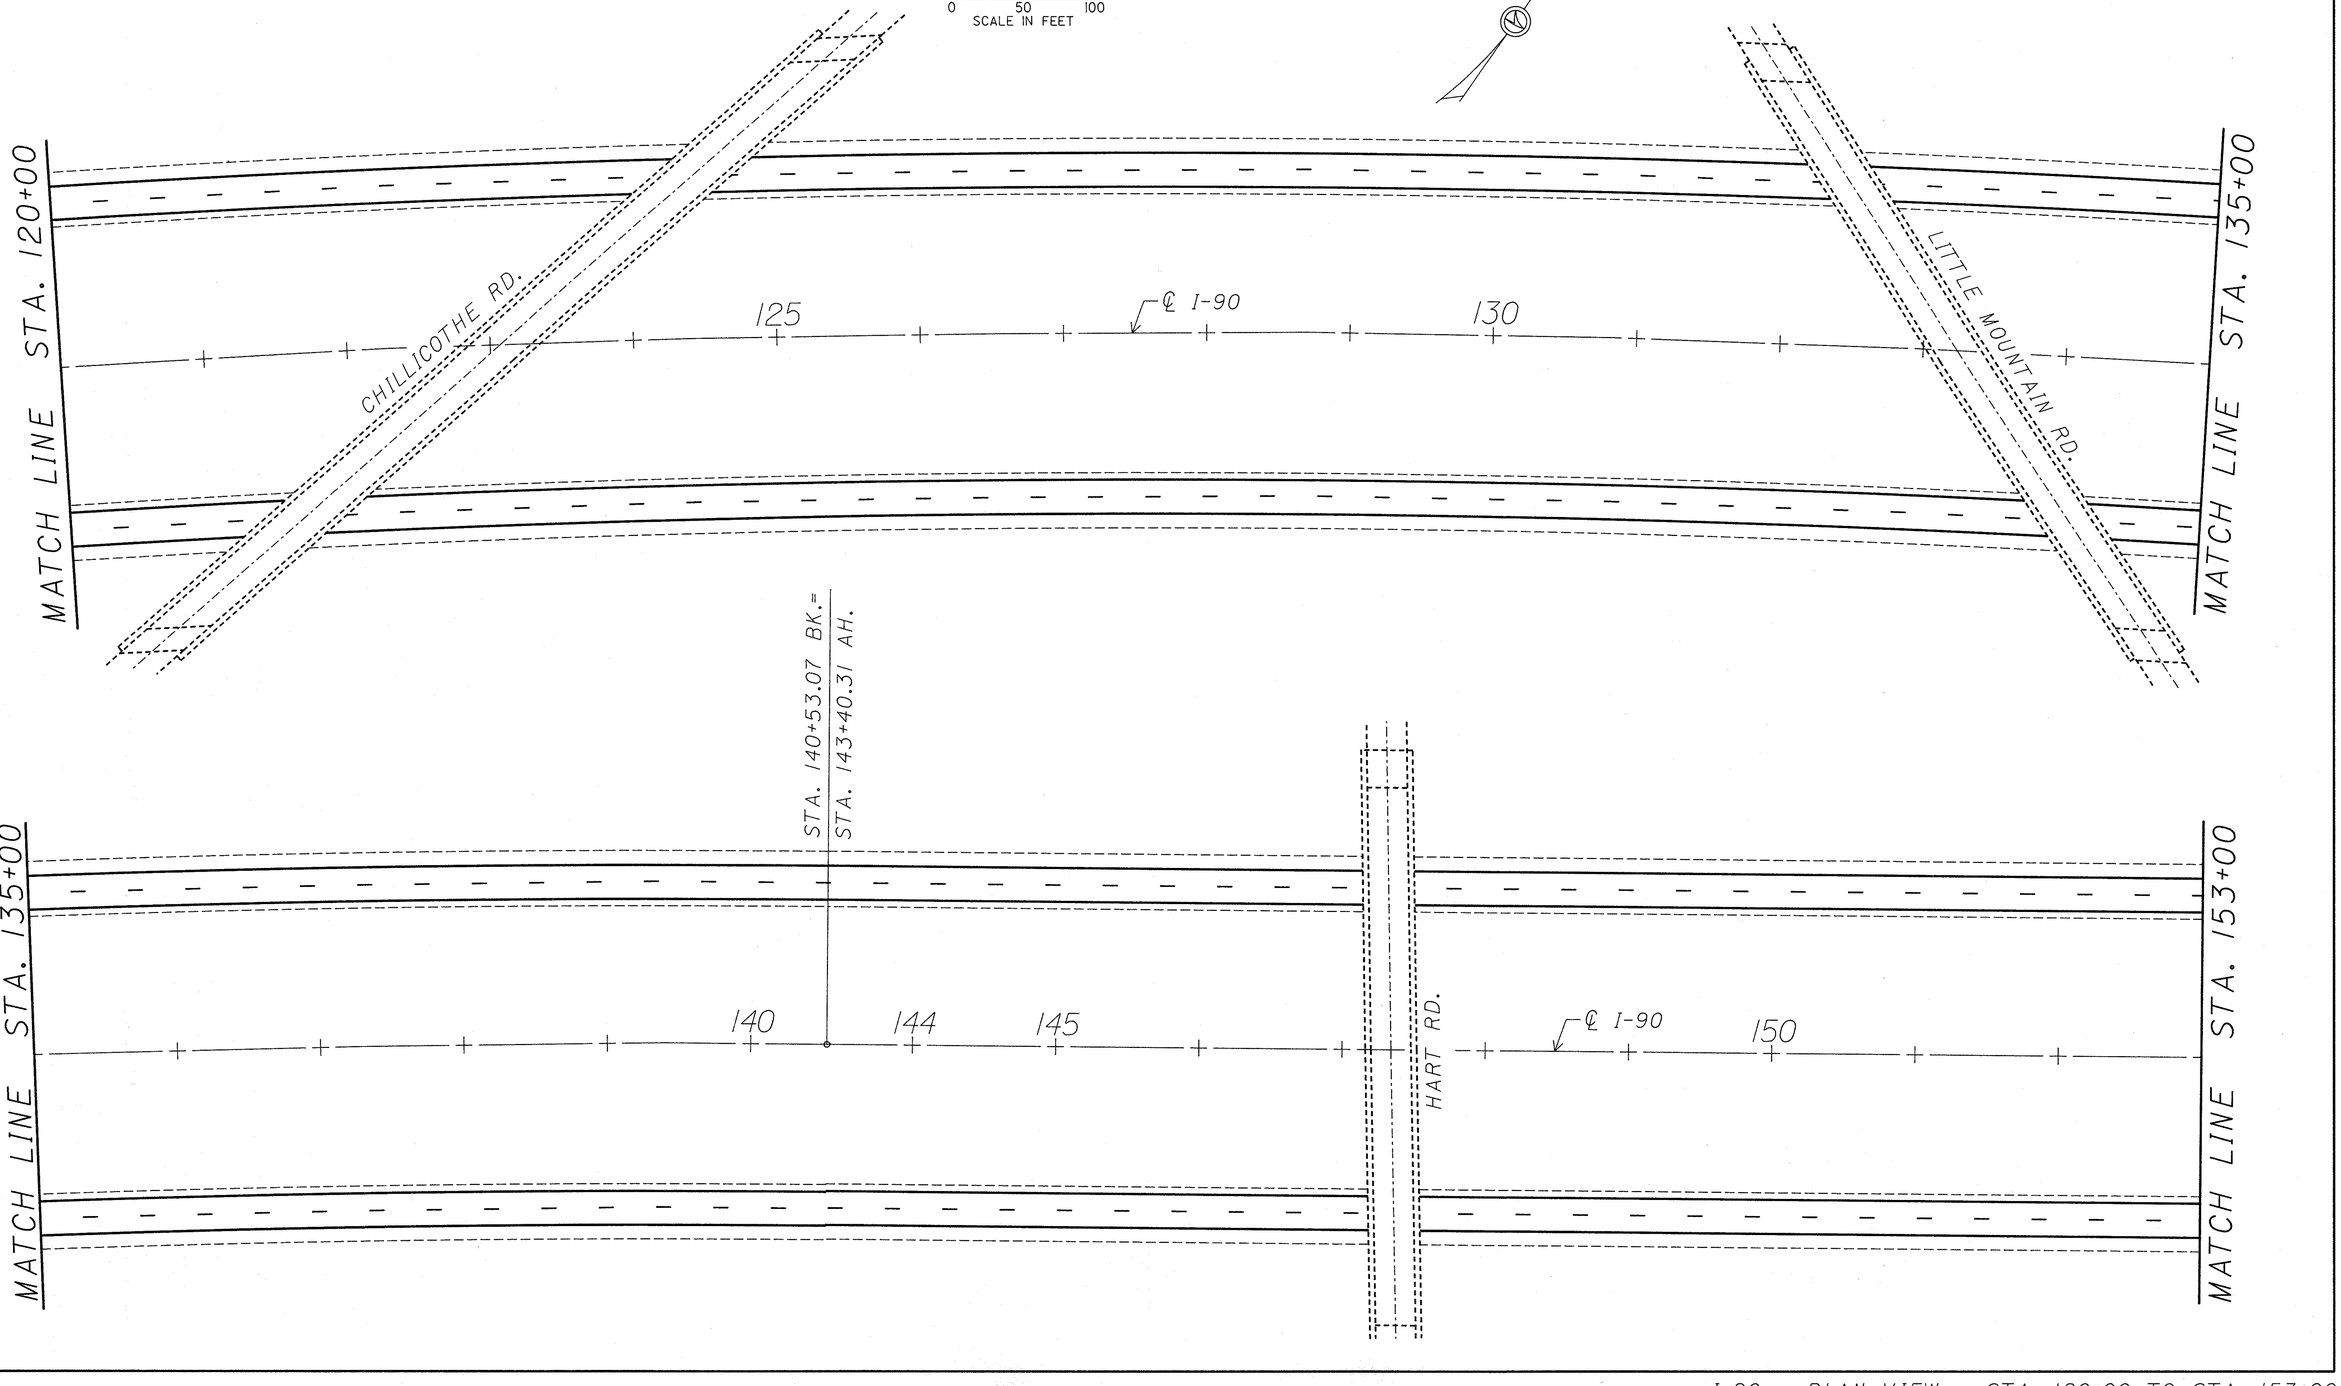

I-90 PLAN VIEW STA. 120+00 TO STA. 153+00

PLOT SUBMITTED: 4-MAY-1990 11:20

PLOT SUBMITTED BY: GRMOVSEK

ZF1:[100,350]OLK90GP1.DGN