PLAN SHEET

LAKE COUNTY	OHIO	46
LAK-90/271-1.88/0.00	FHWA REGION 5	49
	FEDERAL PROJECT	

0 50 100
SCALE IN FEET

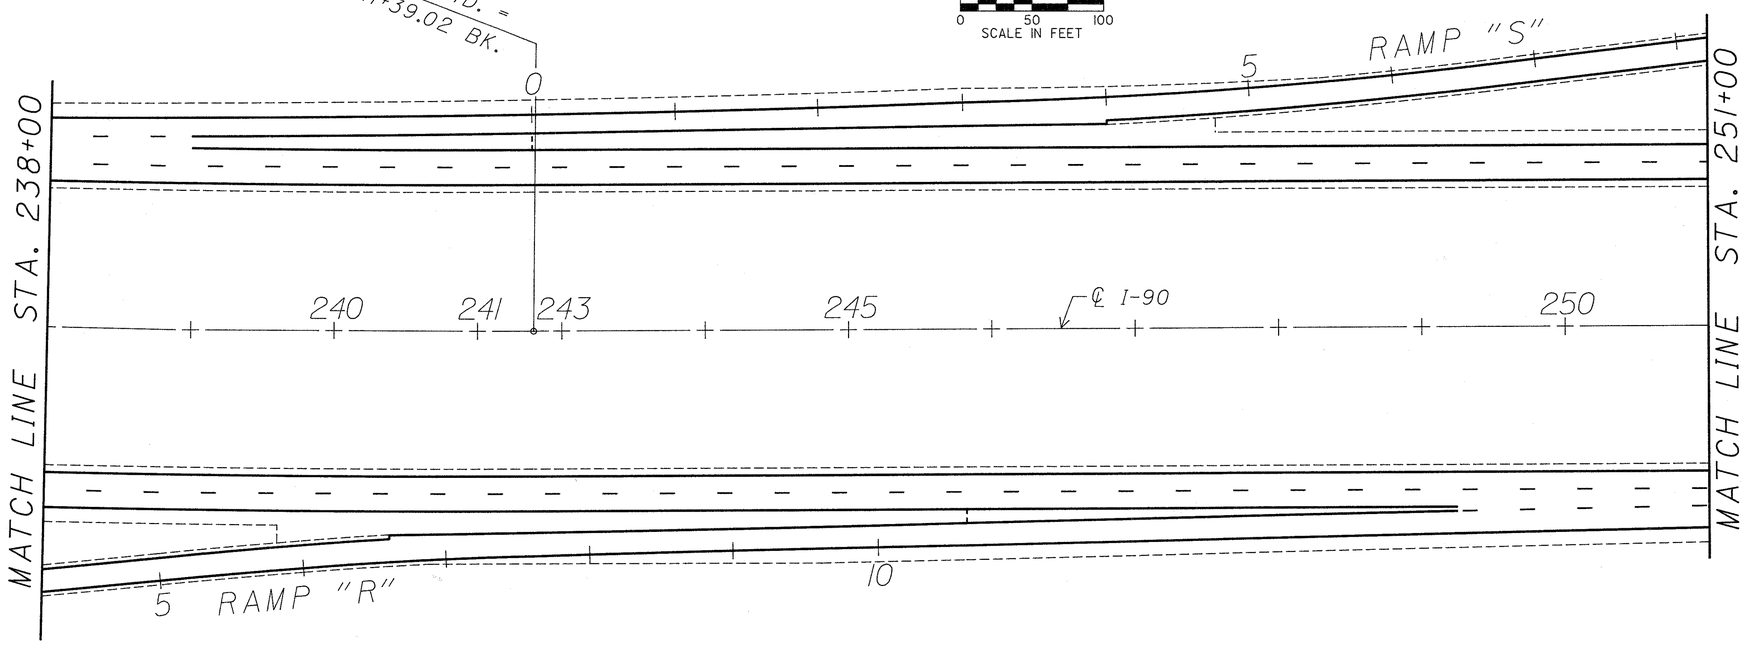

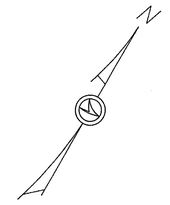

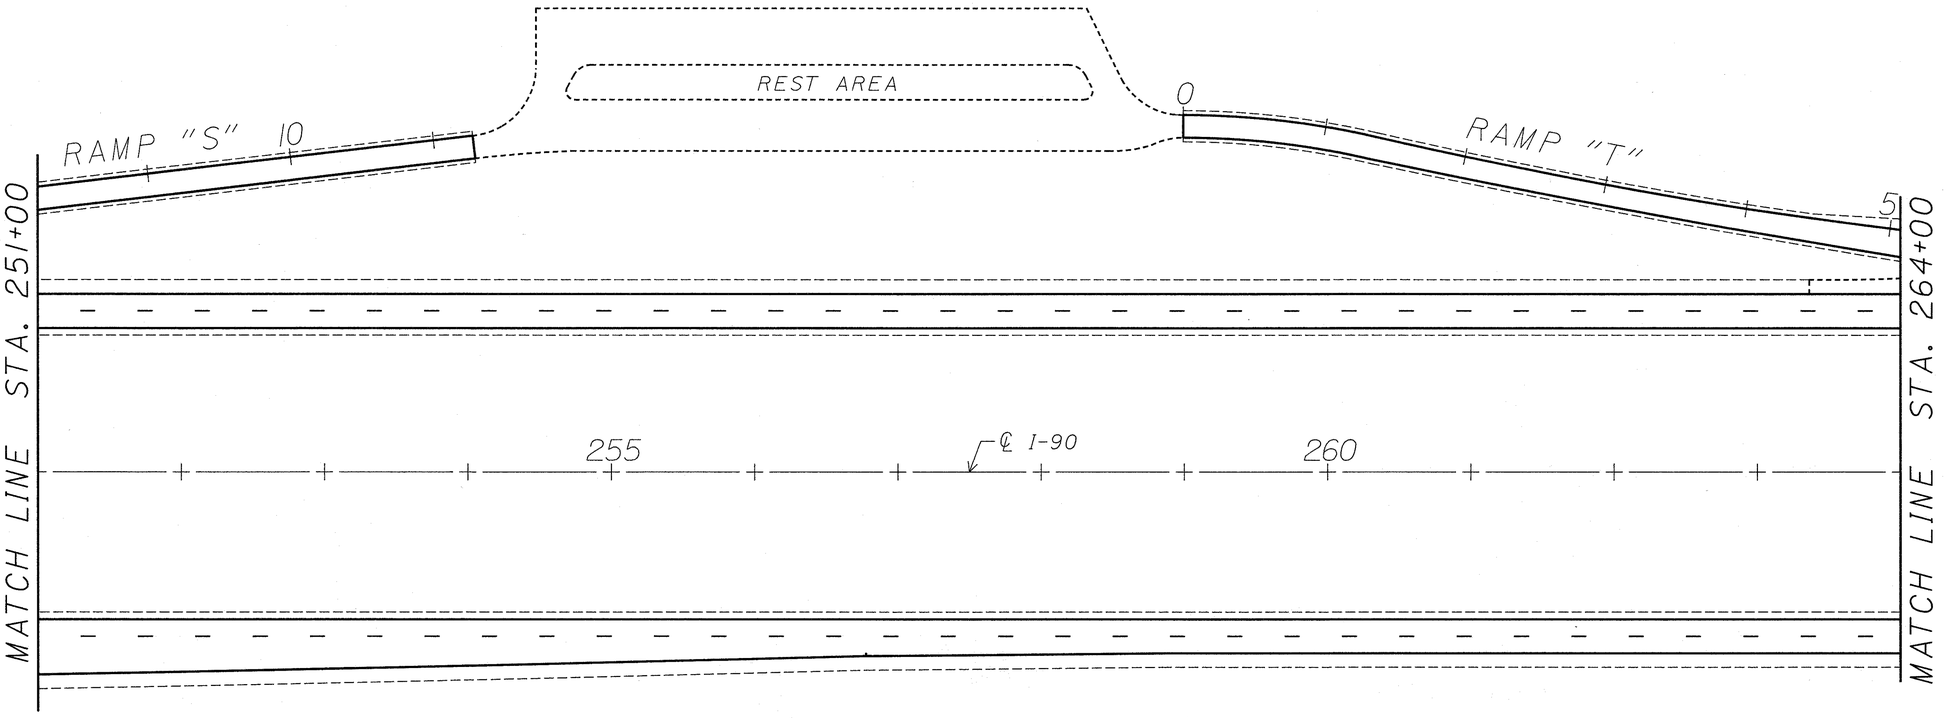

I-90 PLAN VIEW STA. 238+00 TO STA. 264+00

PLOT SUBMITTED: 4-MAY-1990 11:24
PLOT SUBMITTED BY: GRMOVSEK
ZFI:[100,350]OLK90GP5.DGN