PLOTTED BY: jgrmovse
PLOTTED FROM: C:\PROJECTS\Pid19423B\dgn\19423GPJ.DGN 19423GPJ.DGN PLOT SUBMITTED: 25-FEB-1999 15:38

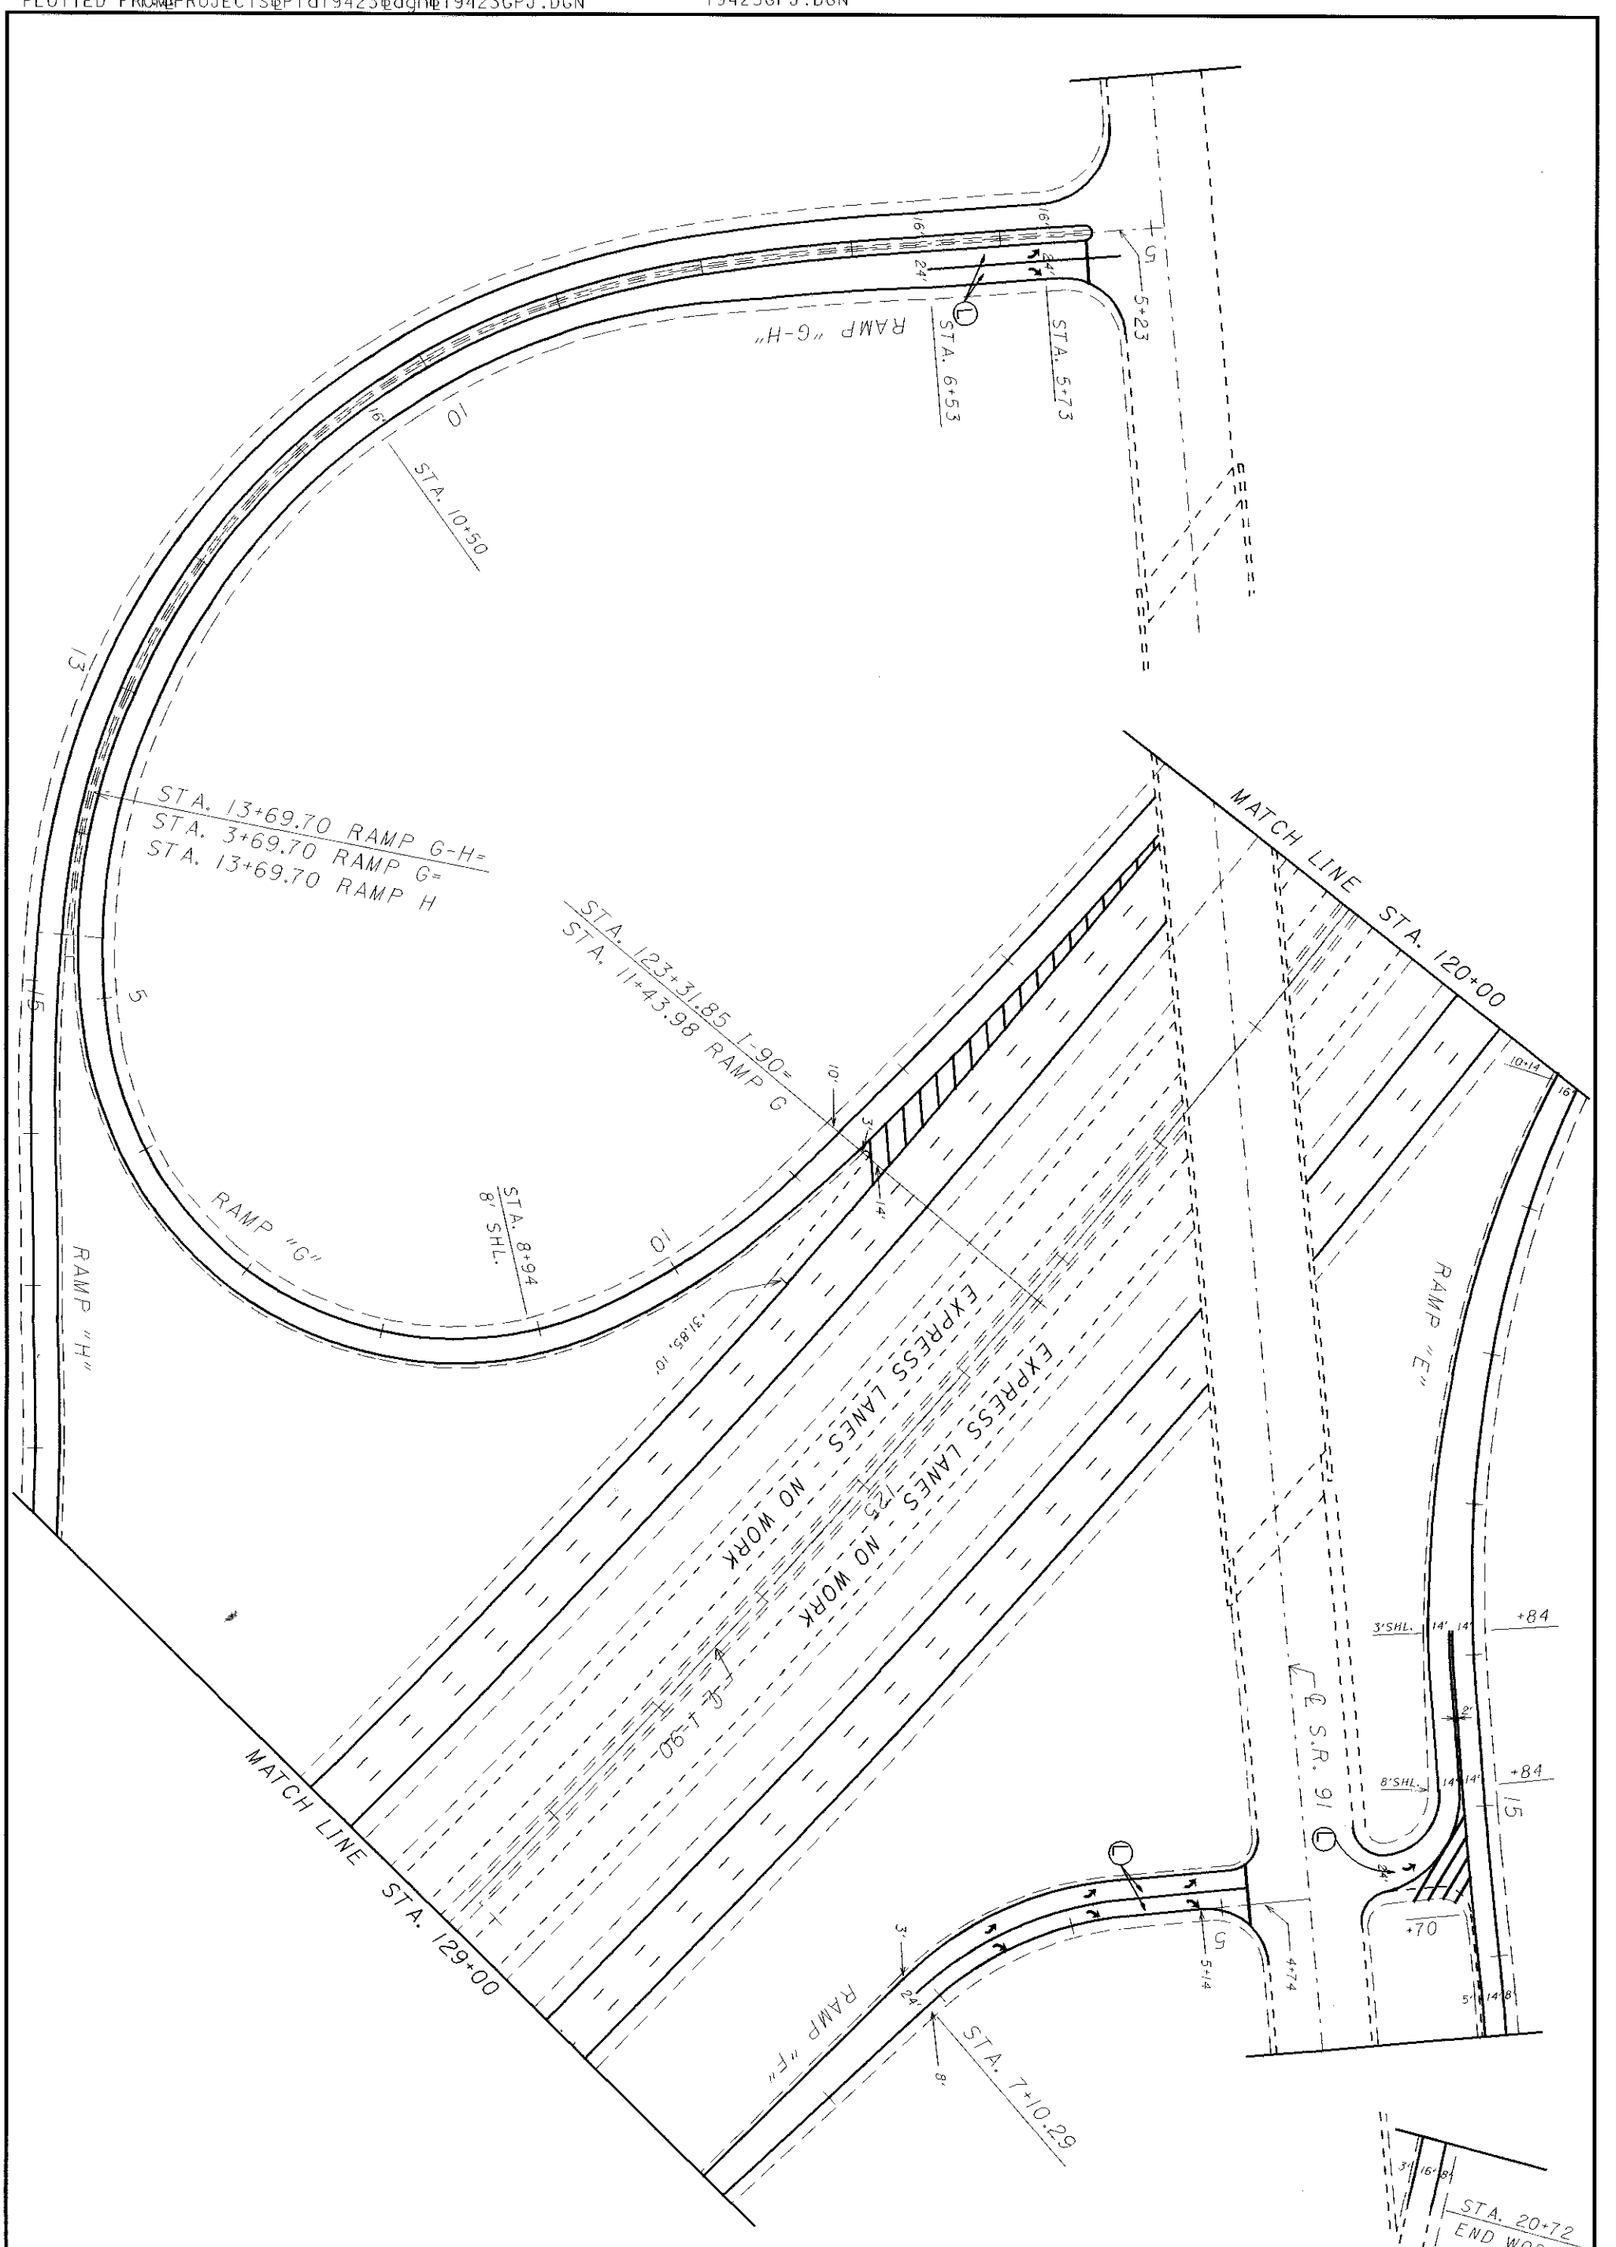

25/33 LAK-090/271-01.88/00.00	PLAN SHEET I.R.-90 STA. 1206+00 TO STA. 16+00	CALCULATED CHECKED	0 50 100 HORIZONTAL SCALE IN FEET