PLOT SUBMITTED: 25-NOV-1992 15:2
/usr/odot/pid00000/brrail1q.dgn
PLOT SUBMITTED BY:root

1-A

LAKE COUNTY	OHIO
LAK-90/271-1.88/0.00	FHWA REGION 5
	FEDERAL PROJECT

80A
185

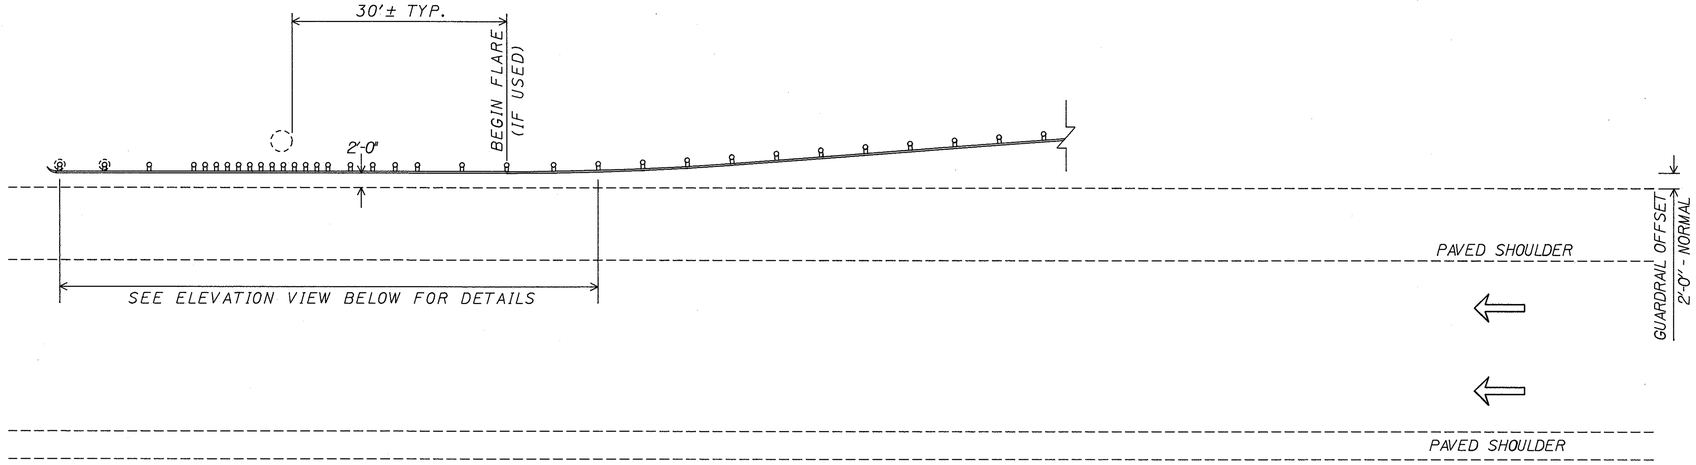

THRIE BEAM GUARDRAIL PROTECTION FOR OVERHEAD SIGN SUPPORTS OR PIERS

REQUIRED WHEN FACE OF HAZARD IS BETWEEN 3'-6" AND 2'-9" OF FACE OF GUARDRAIL

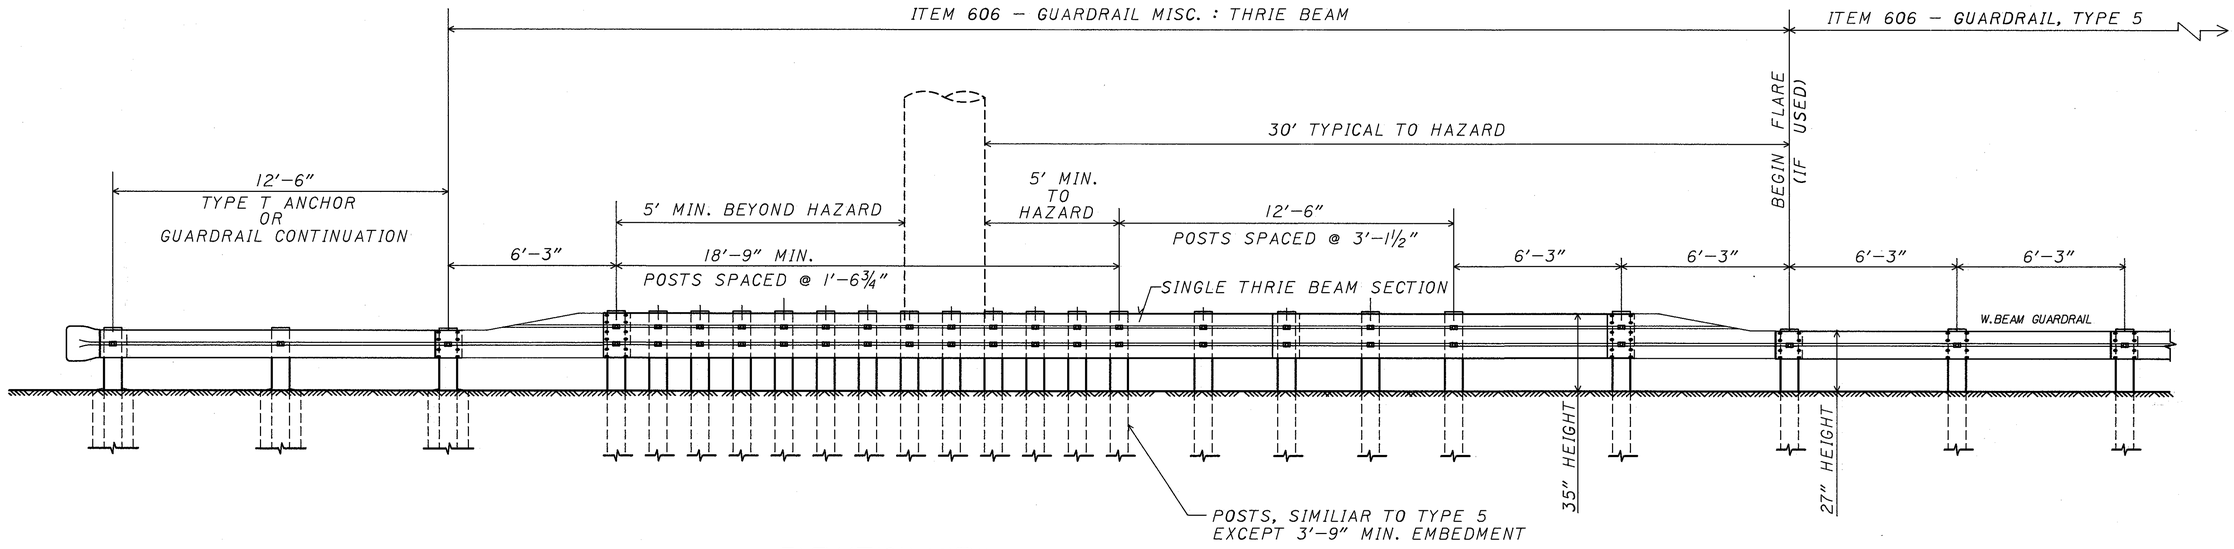

ELEVATION VIEW

REV.7/12/91