SEEDING	
ENG WIDTH	SQ. YDS.
113	
317	
0	

FED. NO.	STATE	PROJECT	
2	OHIO	ACI-1103 (21)	

183
488

LAKE COUNTY
LAK-I-12.89

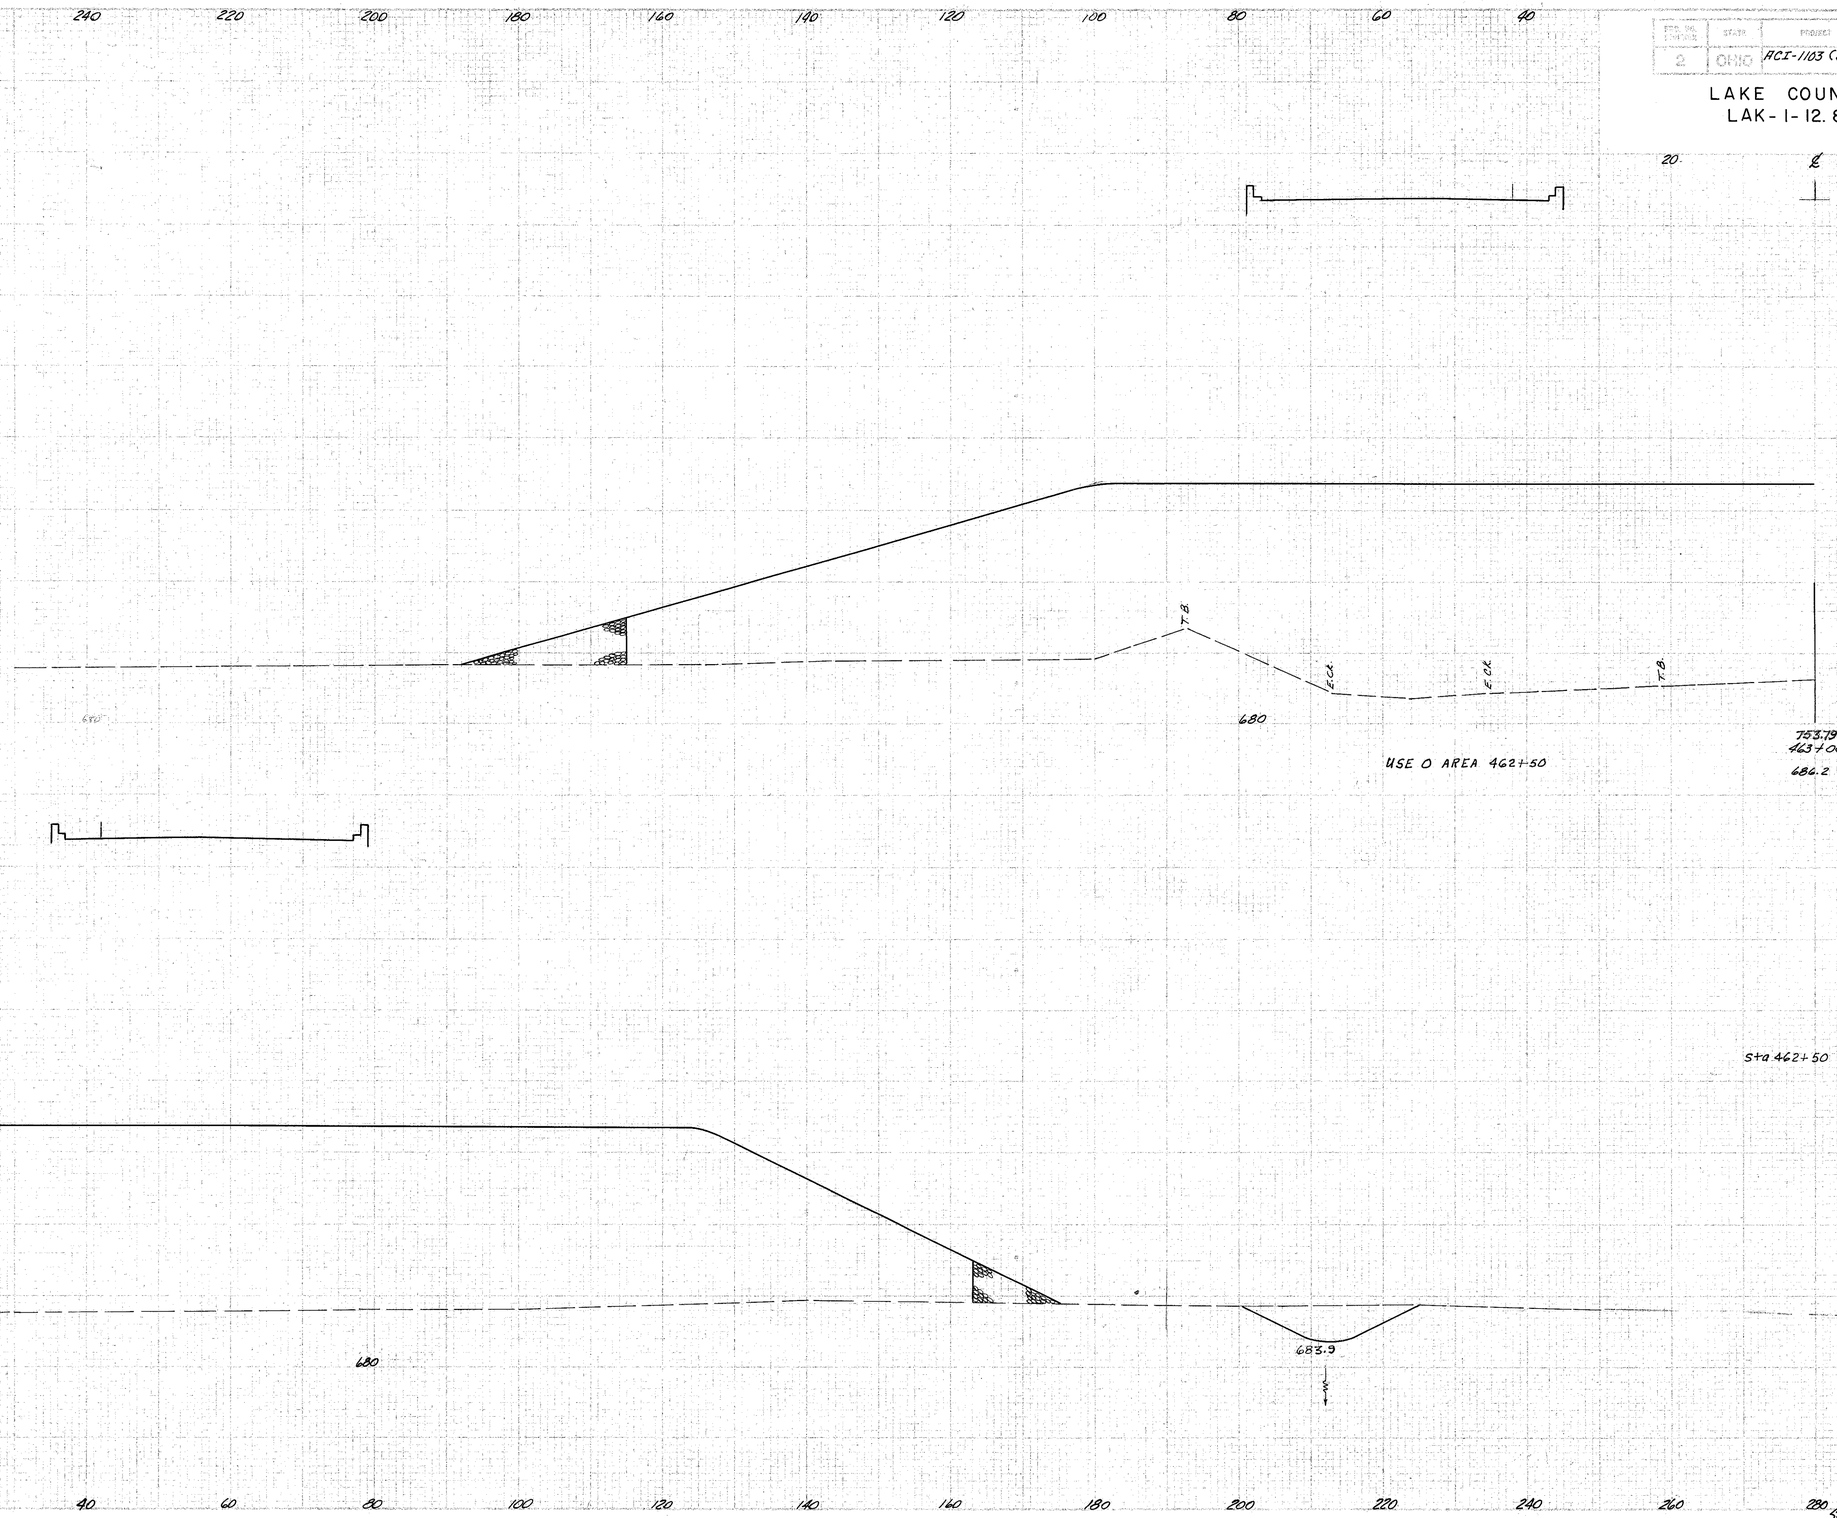

END AREA		CU. YDS.	
CUT	FILL	CUT	FILL
	7150		
	6621		
0			