FED. RD. DIVISION	STATE	PROJECT
5	OHIO	ACI-1103(21)

197
488

LAKE COUNTY
LAK-I-12.89

SEEDING	
END WIDTH	SQ. YDS.
308	
	1706
306	
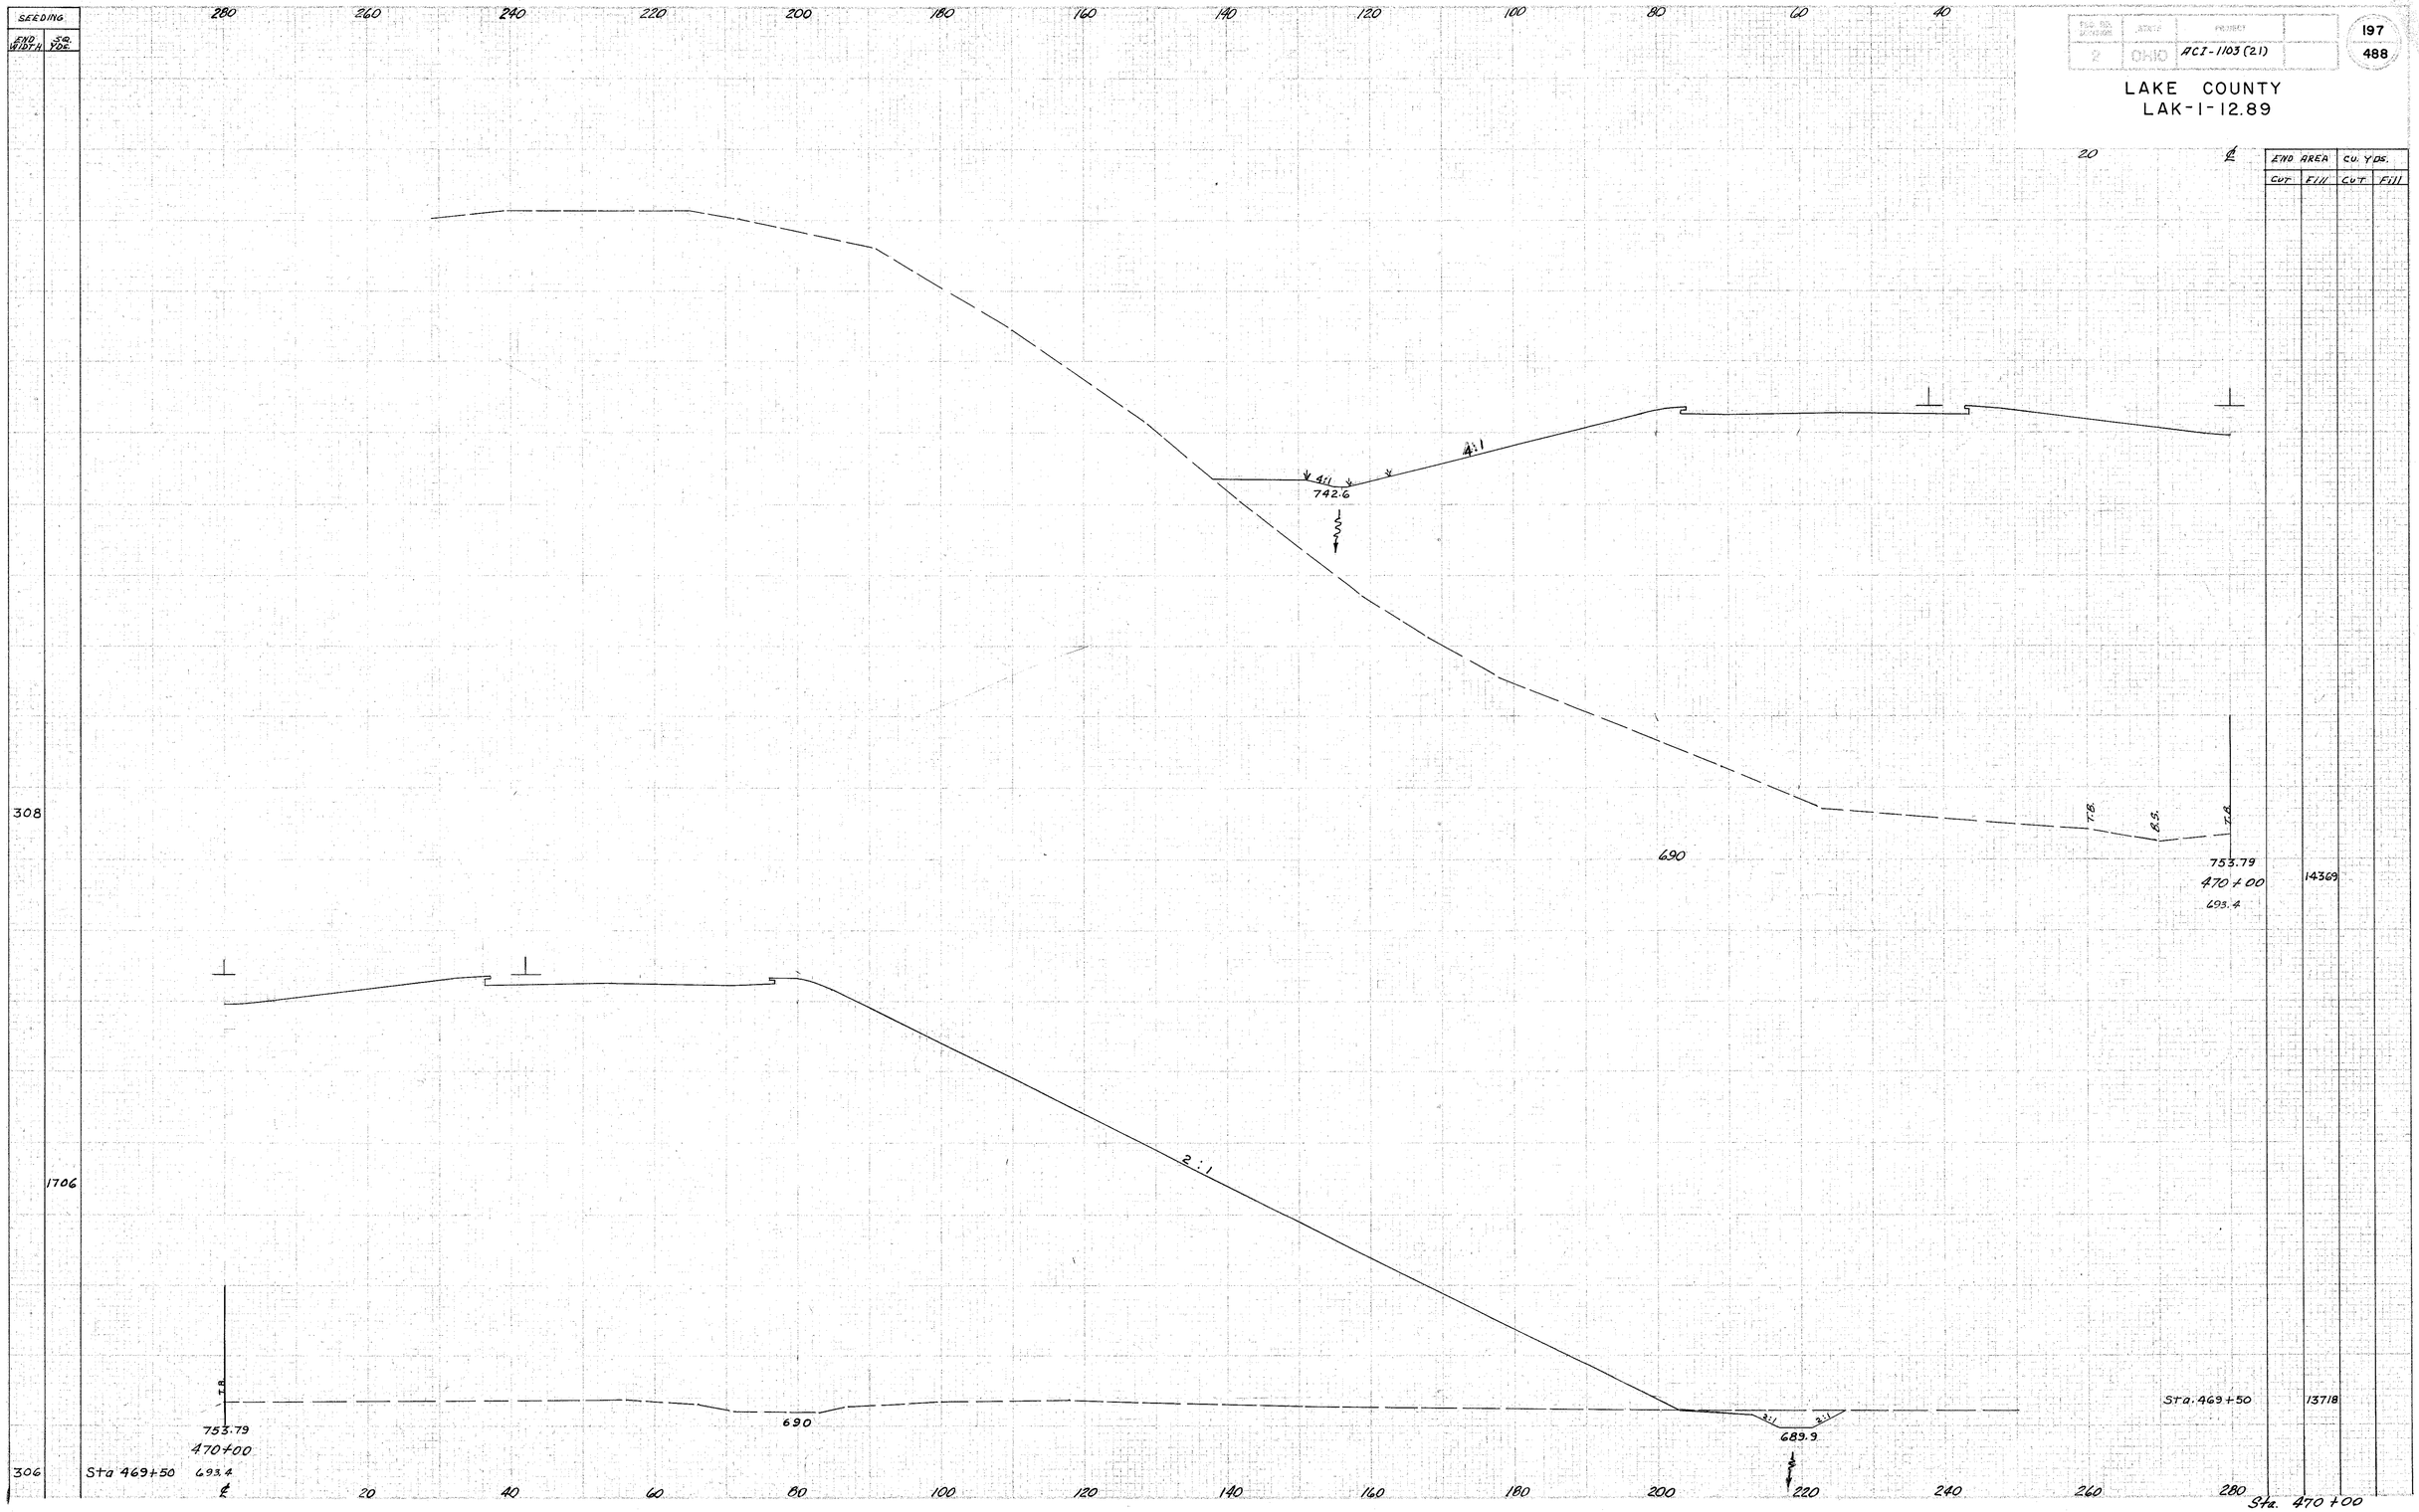
END AREA		CU. YDS.	
CUT	FILL	CUT	FILL
			14369
			13718