FED. RD. DIV. NO.	STATE	PROJECT	
2	OHIO	ACI-1103 (21)	

202
488

LAKE COUNTY
LAK-I-12.89

SEEDING	
ACRES WIDTH	SQ YDS.
306	
1664	
293	
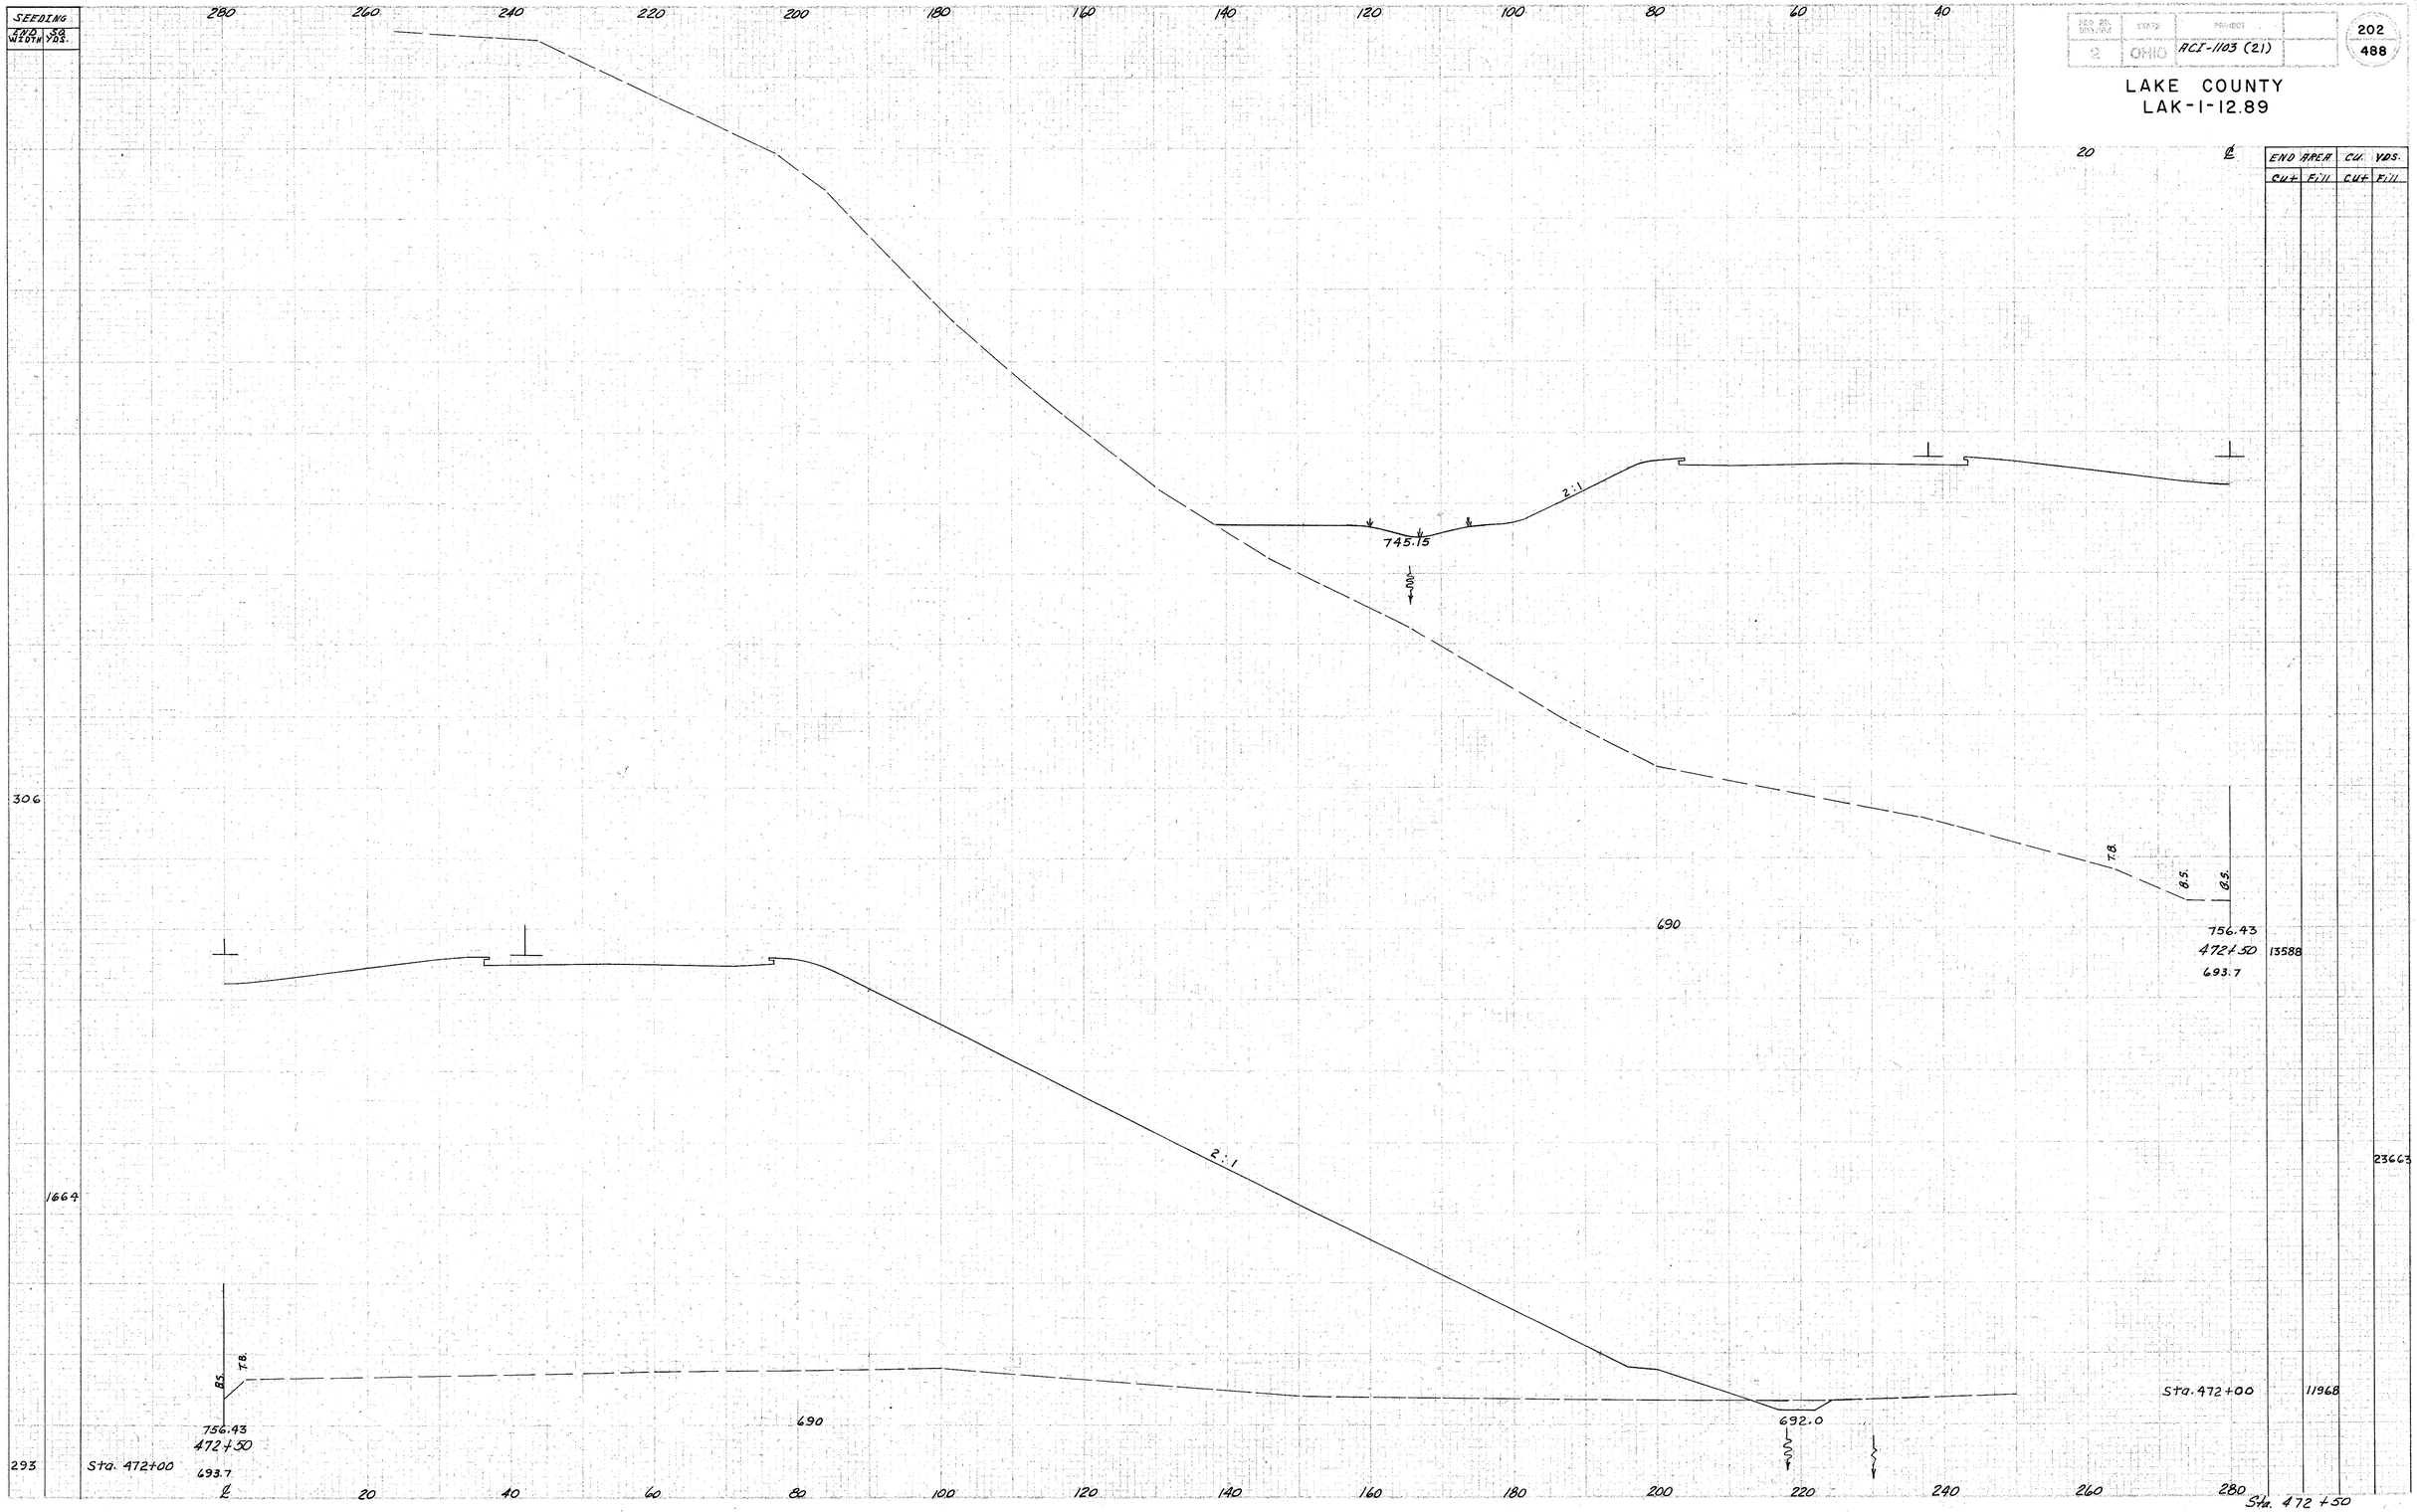
END AREA		CU. YDS.	
CUT	FILL	CUT	FILL
		13588	
		23663	
		11968