SEEDING	
END WIDTH	SQ. YDS.
378	
1961	
328	

STATE	PROJECT	
IDAHO	ACI-1103(21)	

205
488

LAKE COUNTY
LAK-I-12.89
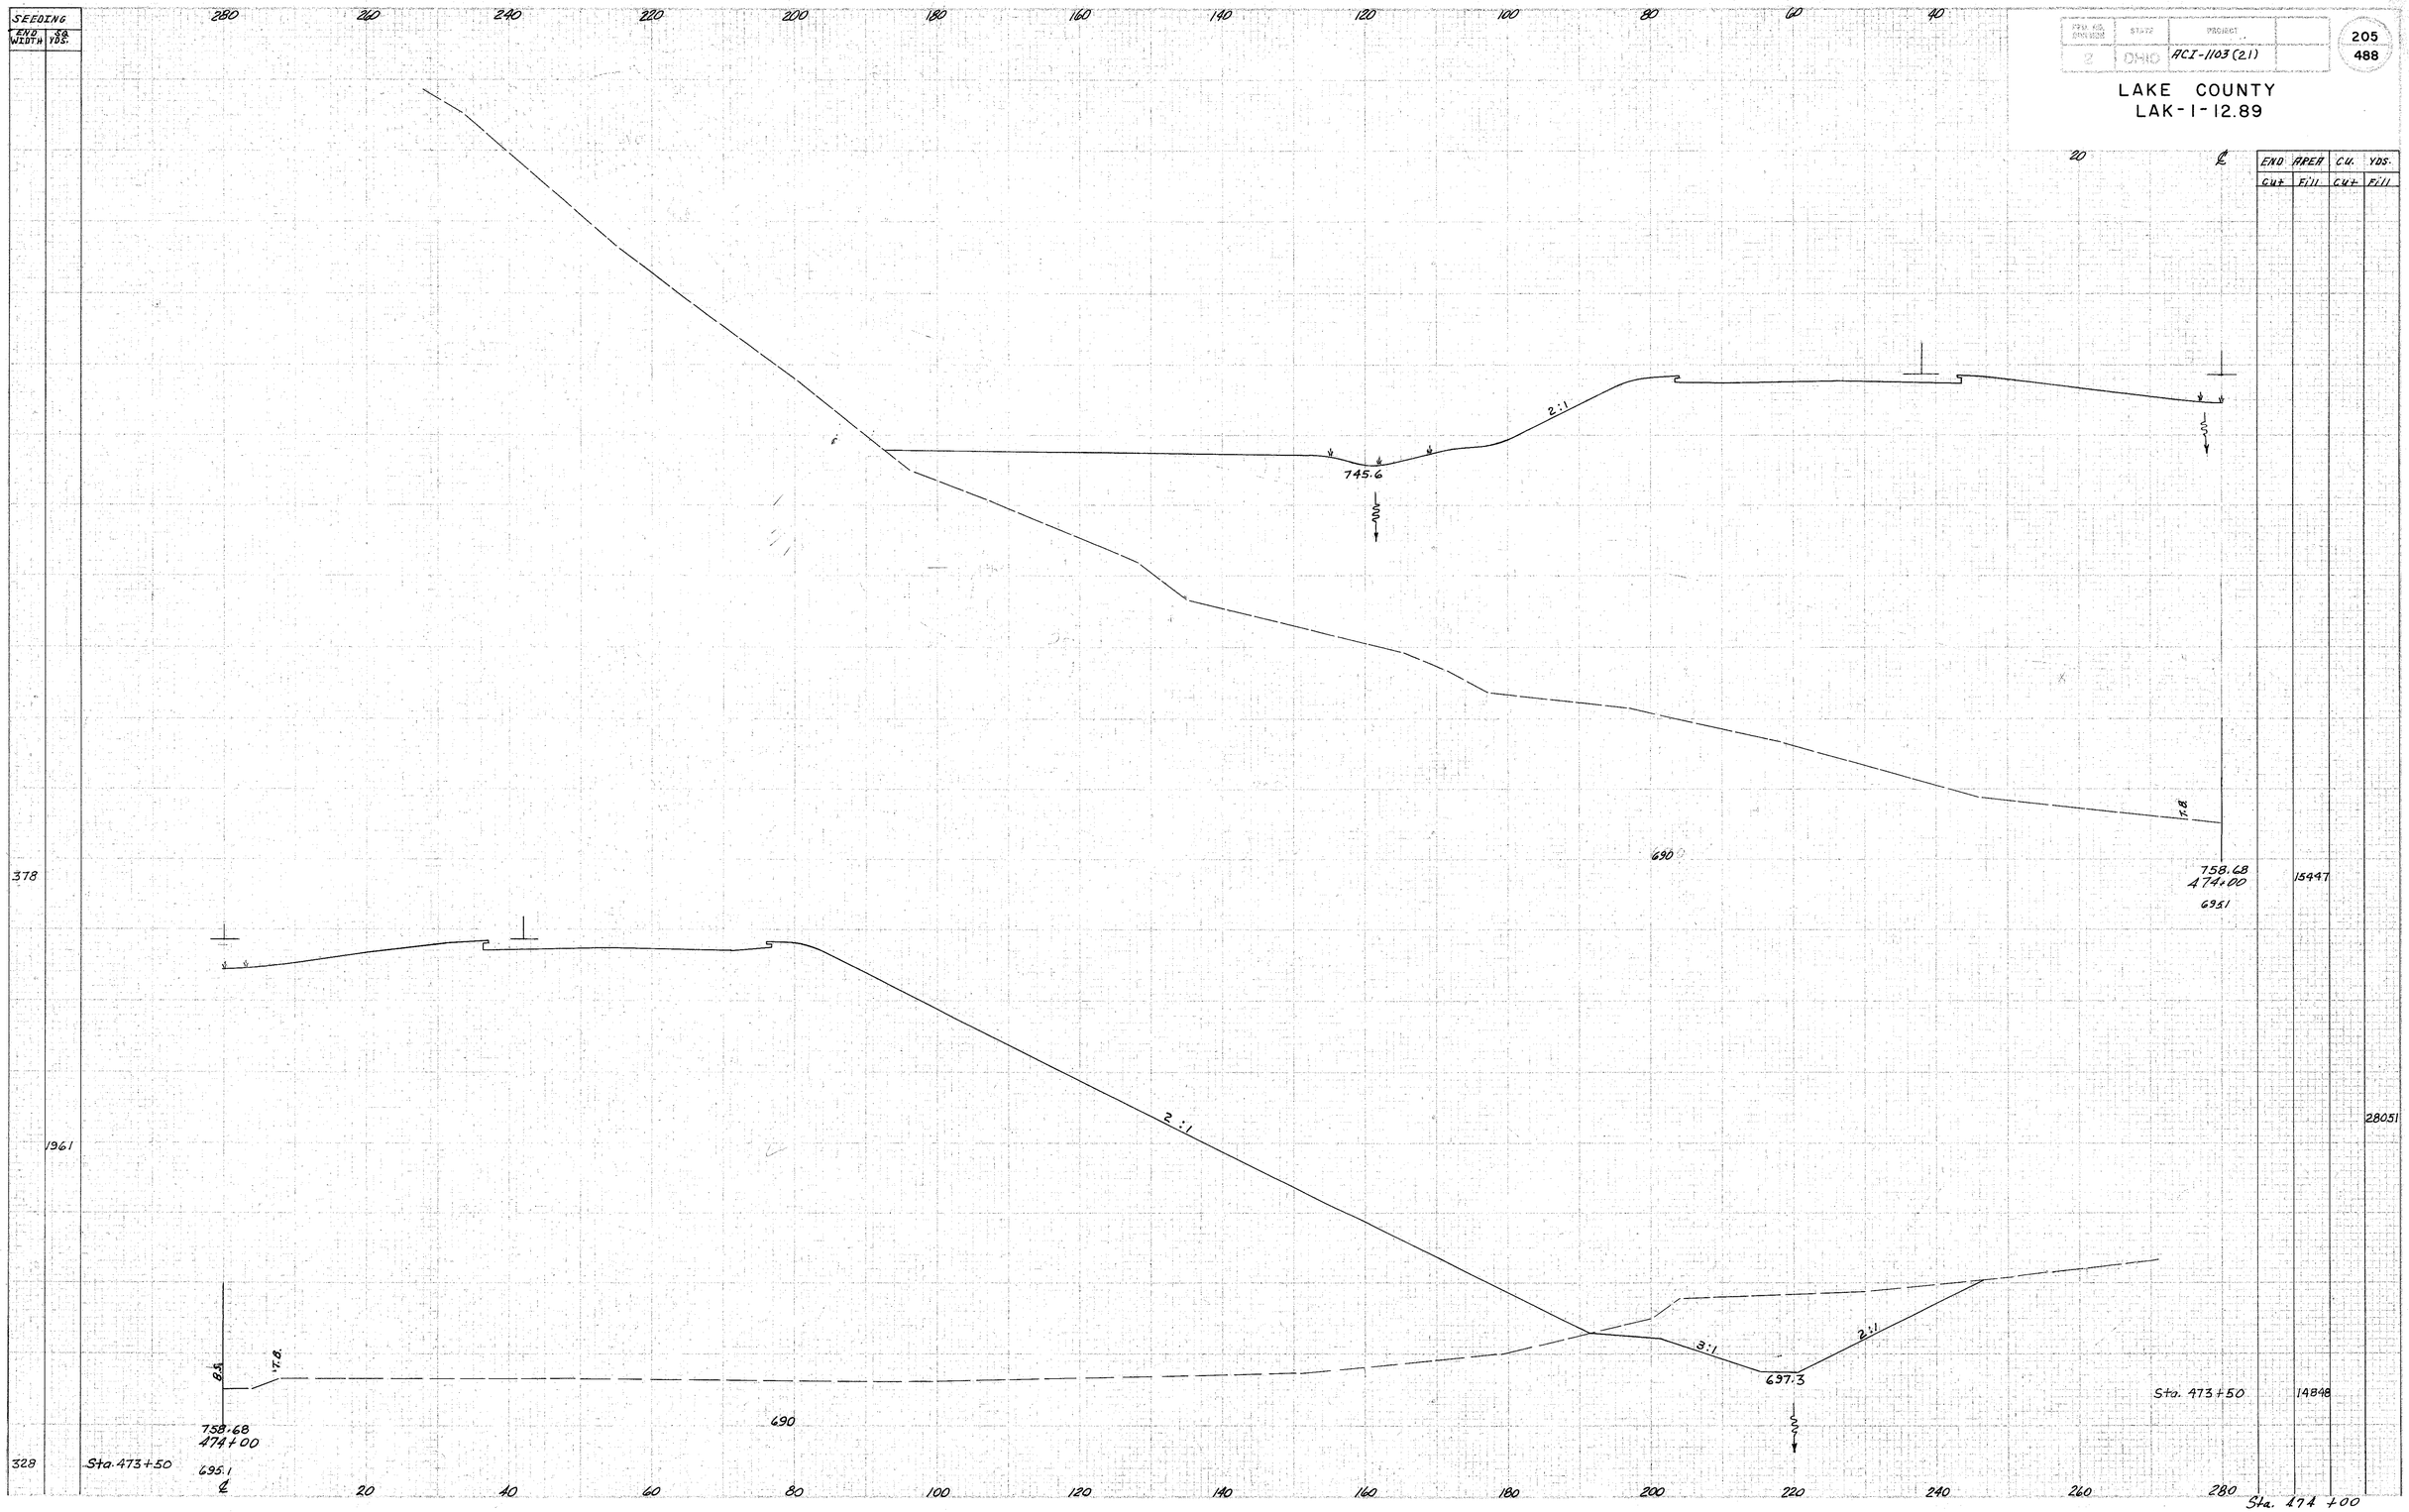
END AREA		C.U.	YDS.
Cut	Fill	Cut	Fill
15447			
	28051		
14848