TYPICAL CROSS OVER

FED. RD. DIVISION	STATE	PROJECT	
2	OHIO	ACI-1103(21)	

403
488

LAKE COUNTY
LAK-1-12.89

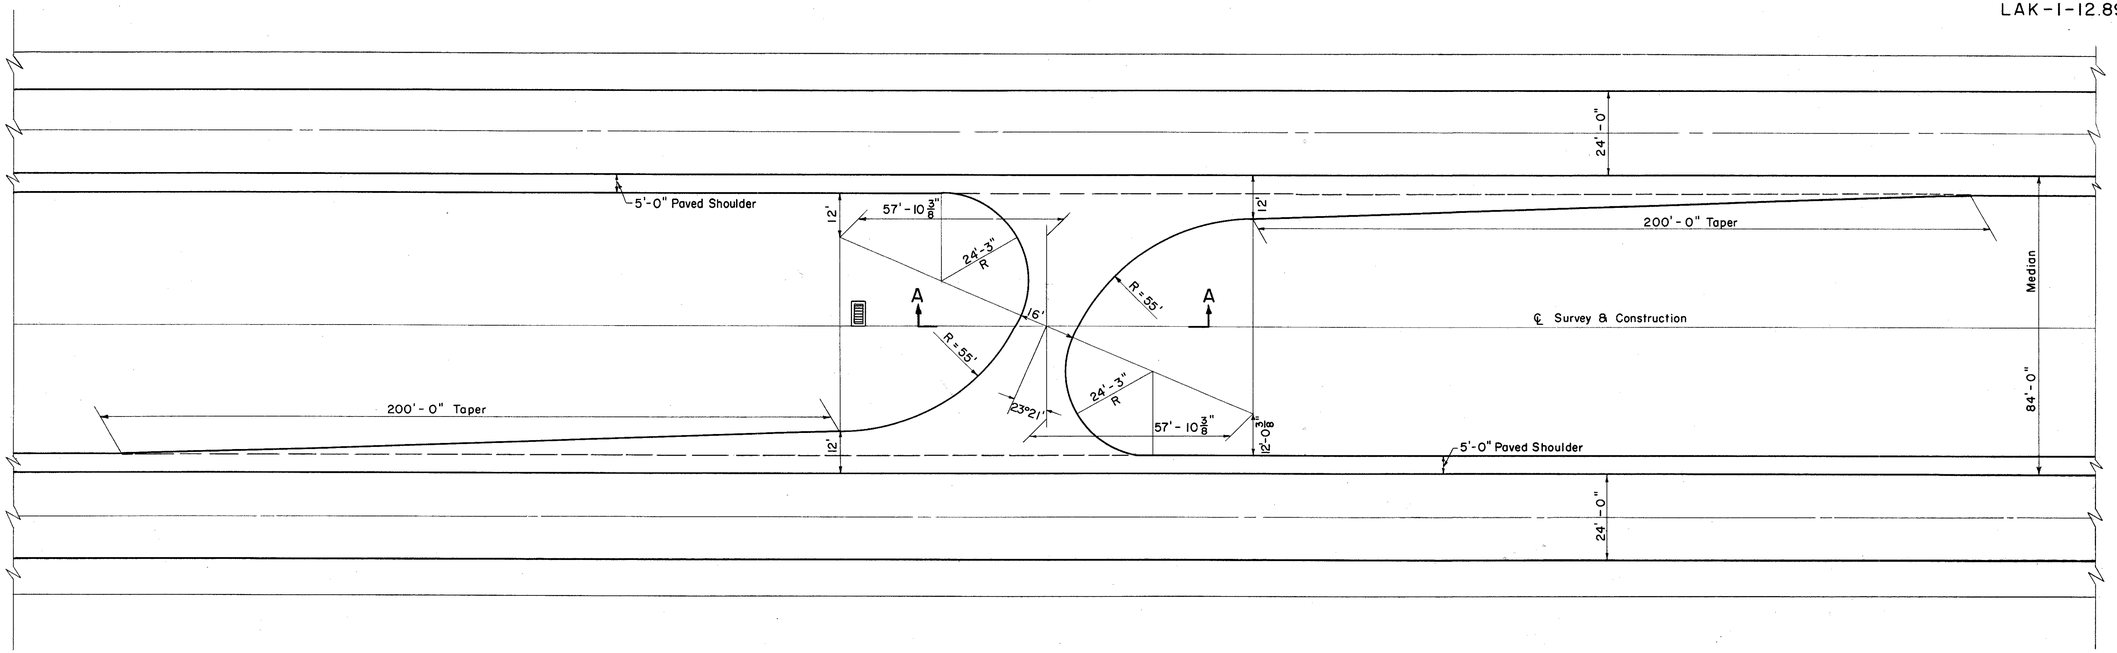

SCALE: 1" = 20'-0"

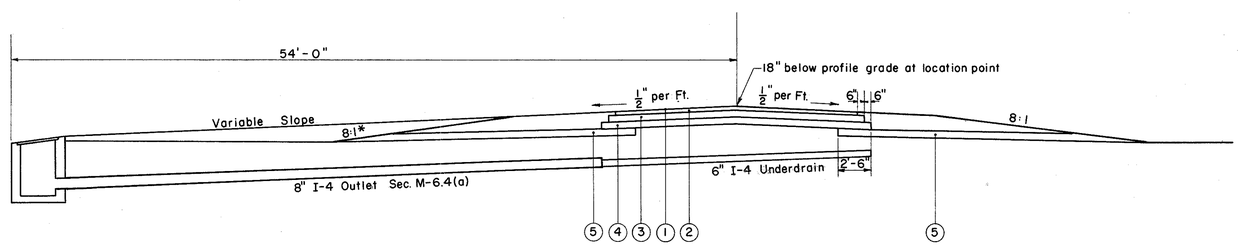

* Method of Subbase Drainage at locations where no Catch Basin is proposed.

SECTION A-A

SCALE: 3/16" = 1'-0"

① T-31 Bituminous Surface Treatment.
② B-33 3" Bituminous Macadam Base Course.
③ I-18 5" Stabilized Crushed Aggregate.
④ I-22 6" Subbase.
⑤ I-9 Stone Underdrain (No. 2)*