FED. RD. DIVISION	STATE	PROJECT
2	OHIO	ACI-1103 (27)

99
413

LAKE COUNTY
LAK-1-16.55

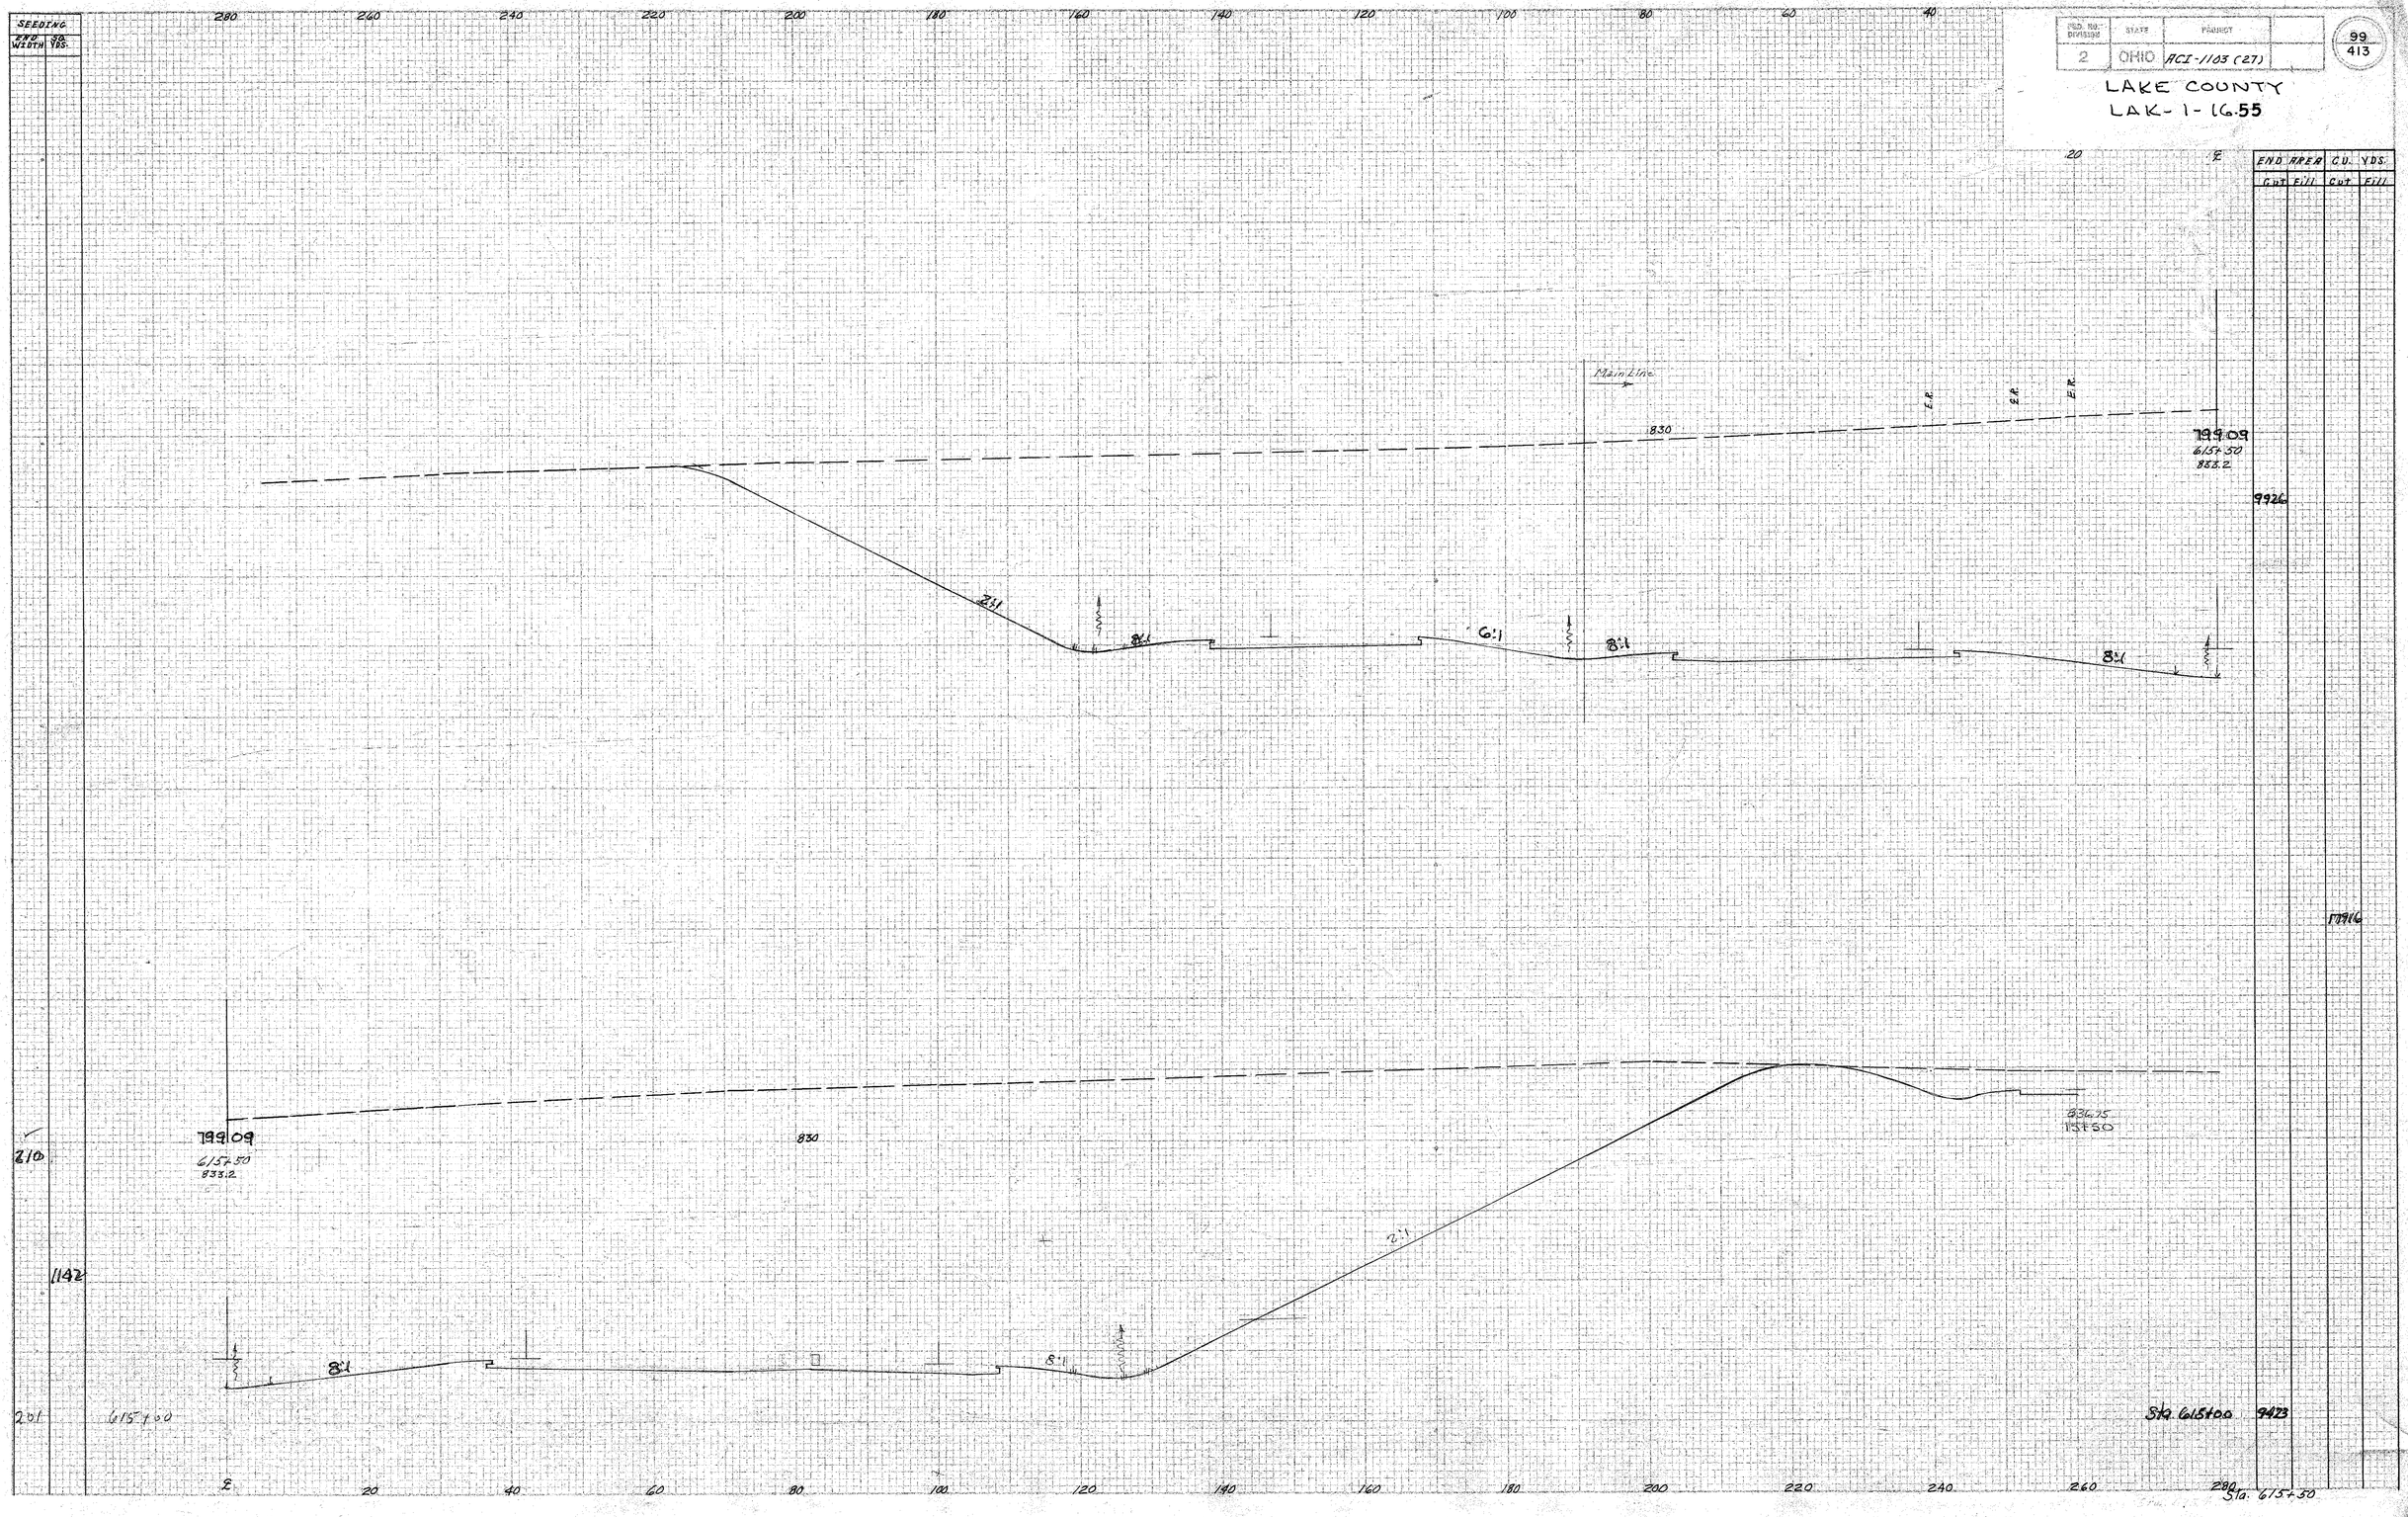

Back 4-3-58
DF 4-3-58

Fwd Back