FED. ROAD DIVISION	STATE	PROJECT	
2	OHIO	ACI-1103 (27)	

114
413

LAKE COUNTY
LAK-1-16.55

SEEDING

END WIDTH	SQ. YDS.

END AREA		CU. YDS.	
CUT	FILL	CUT	FILL

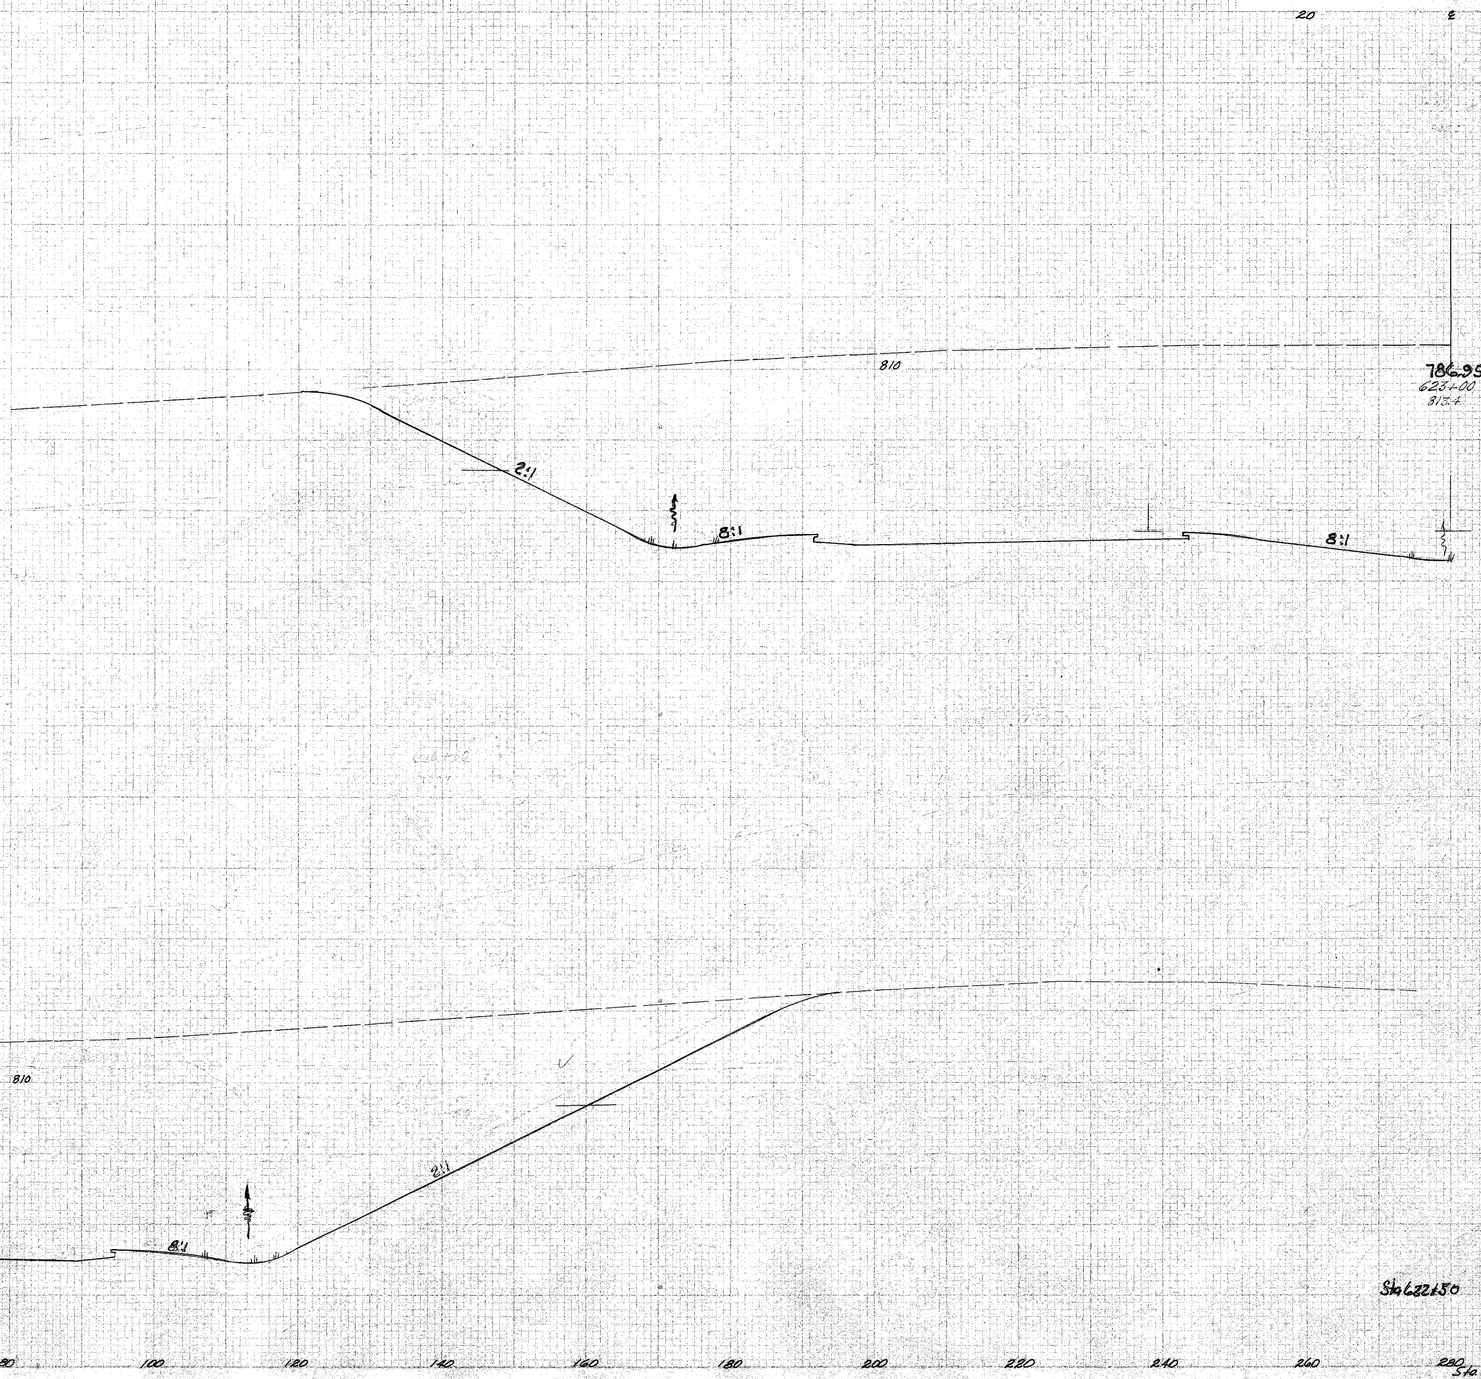

Joint Book
4-3-58
COB 4-3-58