| SEEDING | |
|---|---|
| ACRE WIDTH | SQ. YDS. |

| PROJECT | | | |
|---|---|---|---|
| PROJECT DIVISION | STATE | PROJECT | |
| 3 | OHIO | FCE-1103 (27) | |

237
413

LAKE COUNTY
LAK-I-16.55
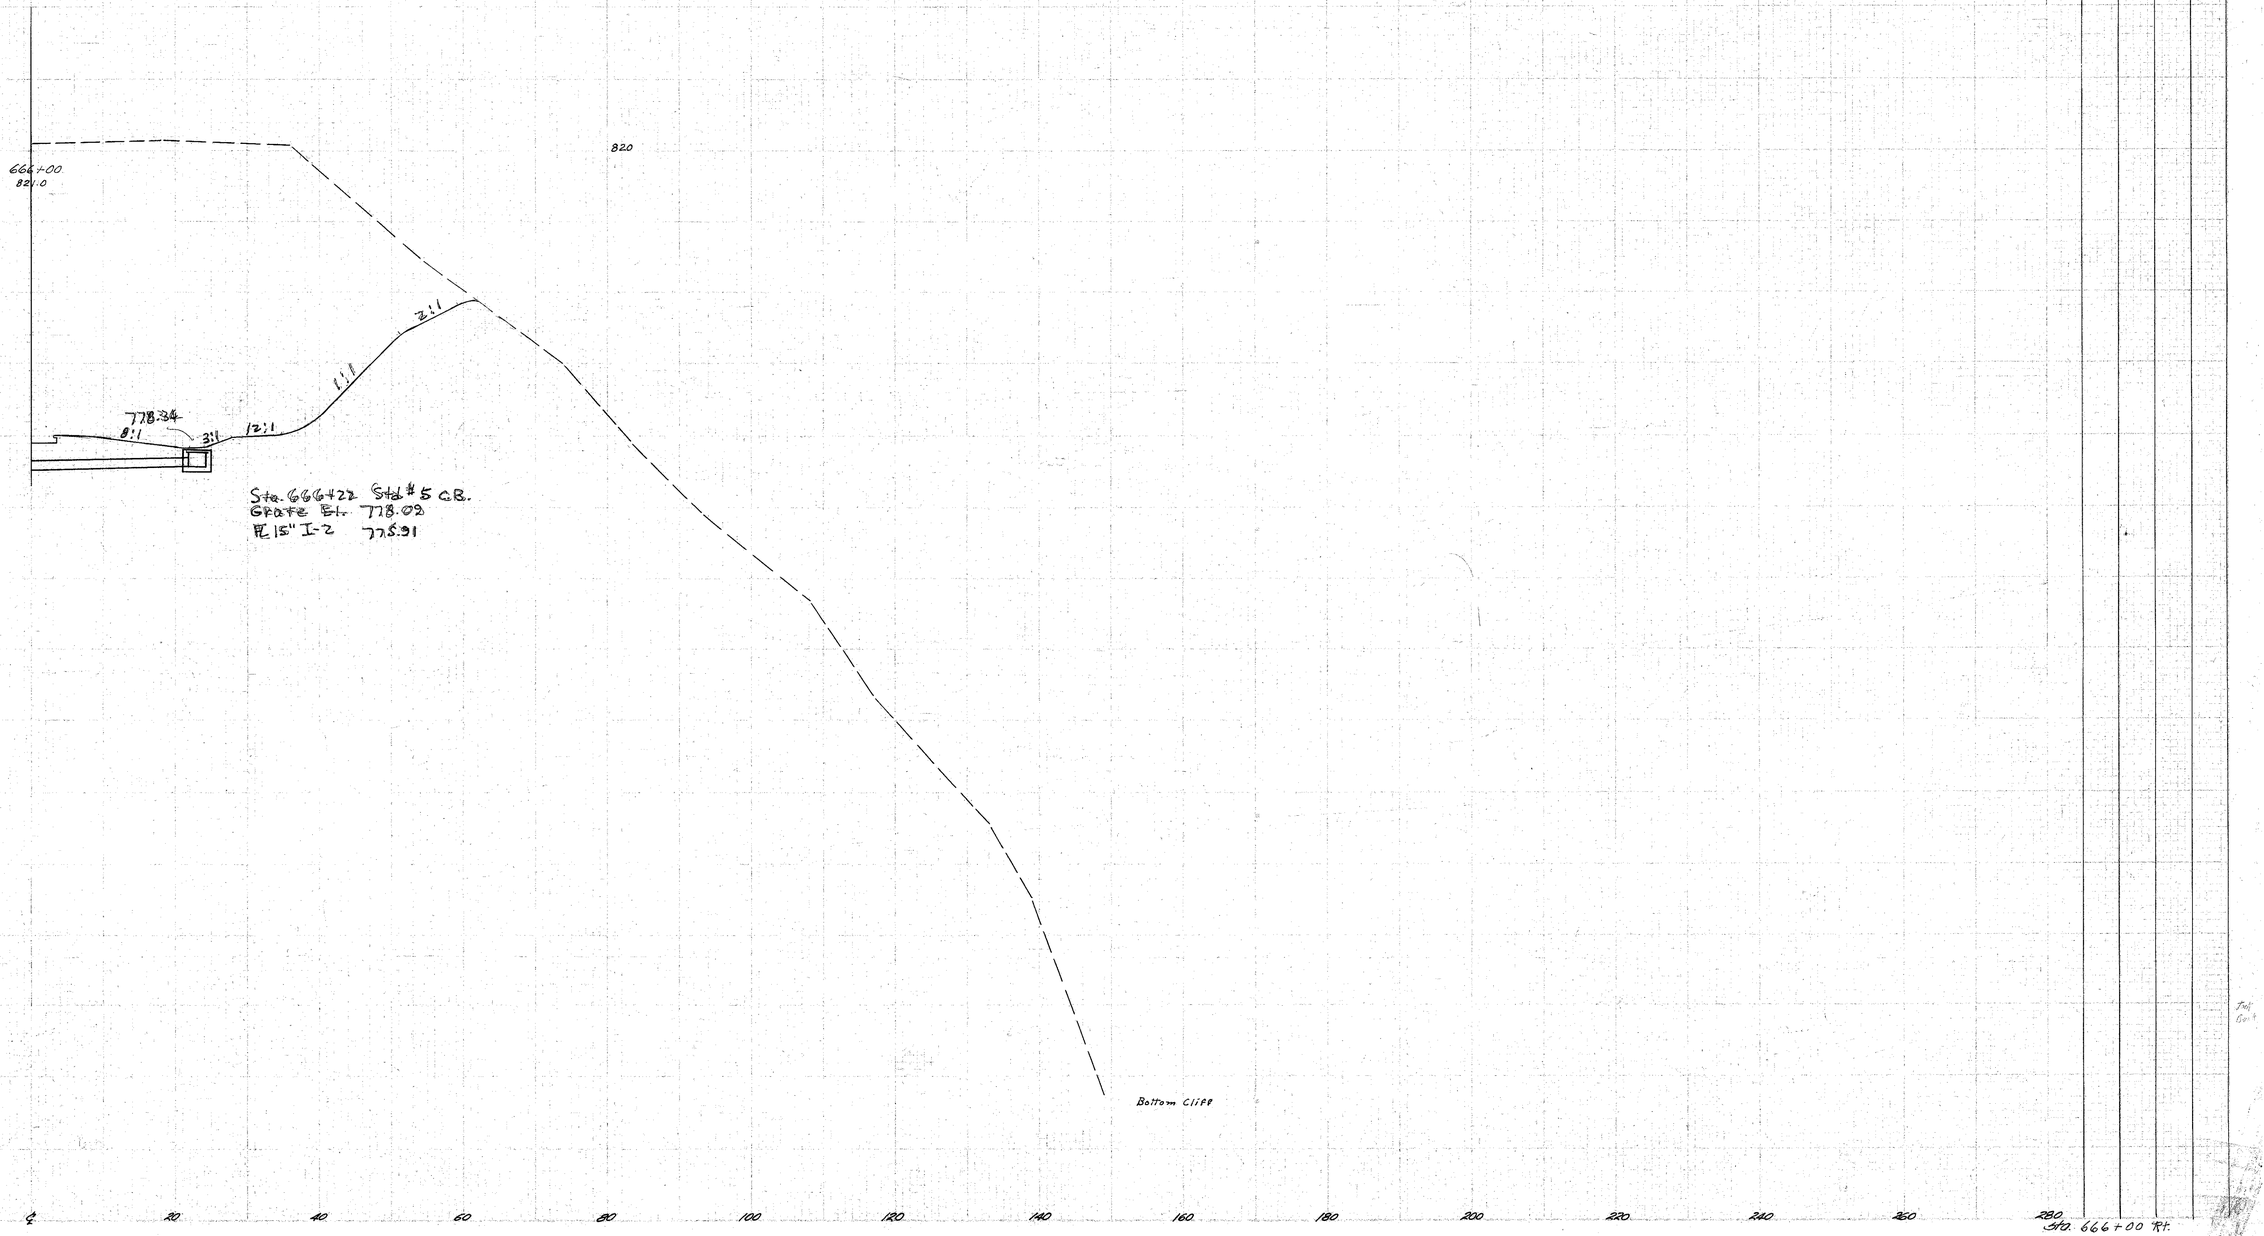
| END AREA | | CU. YDS. | |
|---|---|---|---|
| CUT | Fill | CUT | Fill |
| | | | |