SEEDING	
END WIDTH	SQ. YDS.

FED. ROAD DIVISION	STATE	PROJECT	
2	OHIO	ACI-1103 (27)	

245
413

LAKE COUNTY
LAK-1-16.55

END AREA		CU. YDS.	
CUT	FILL	CUT	FILL
11630			
		21322	

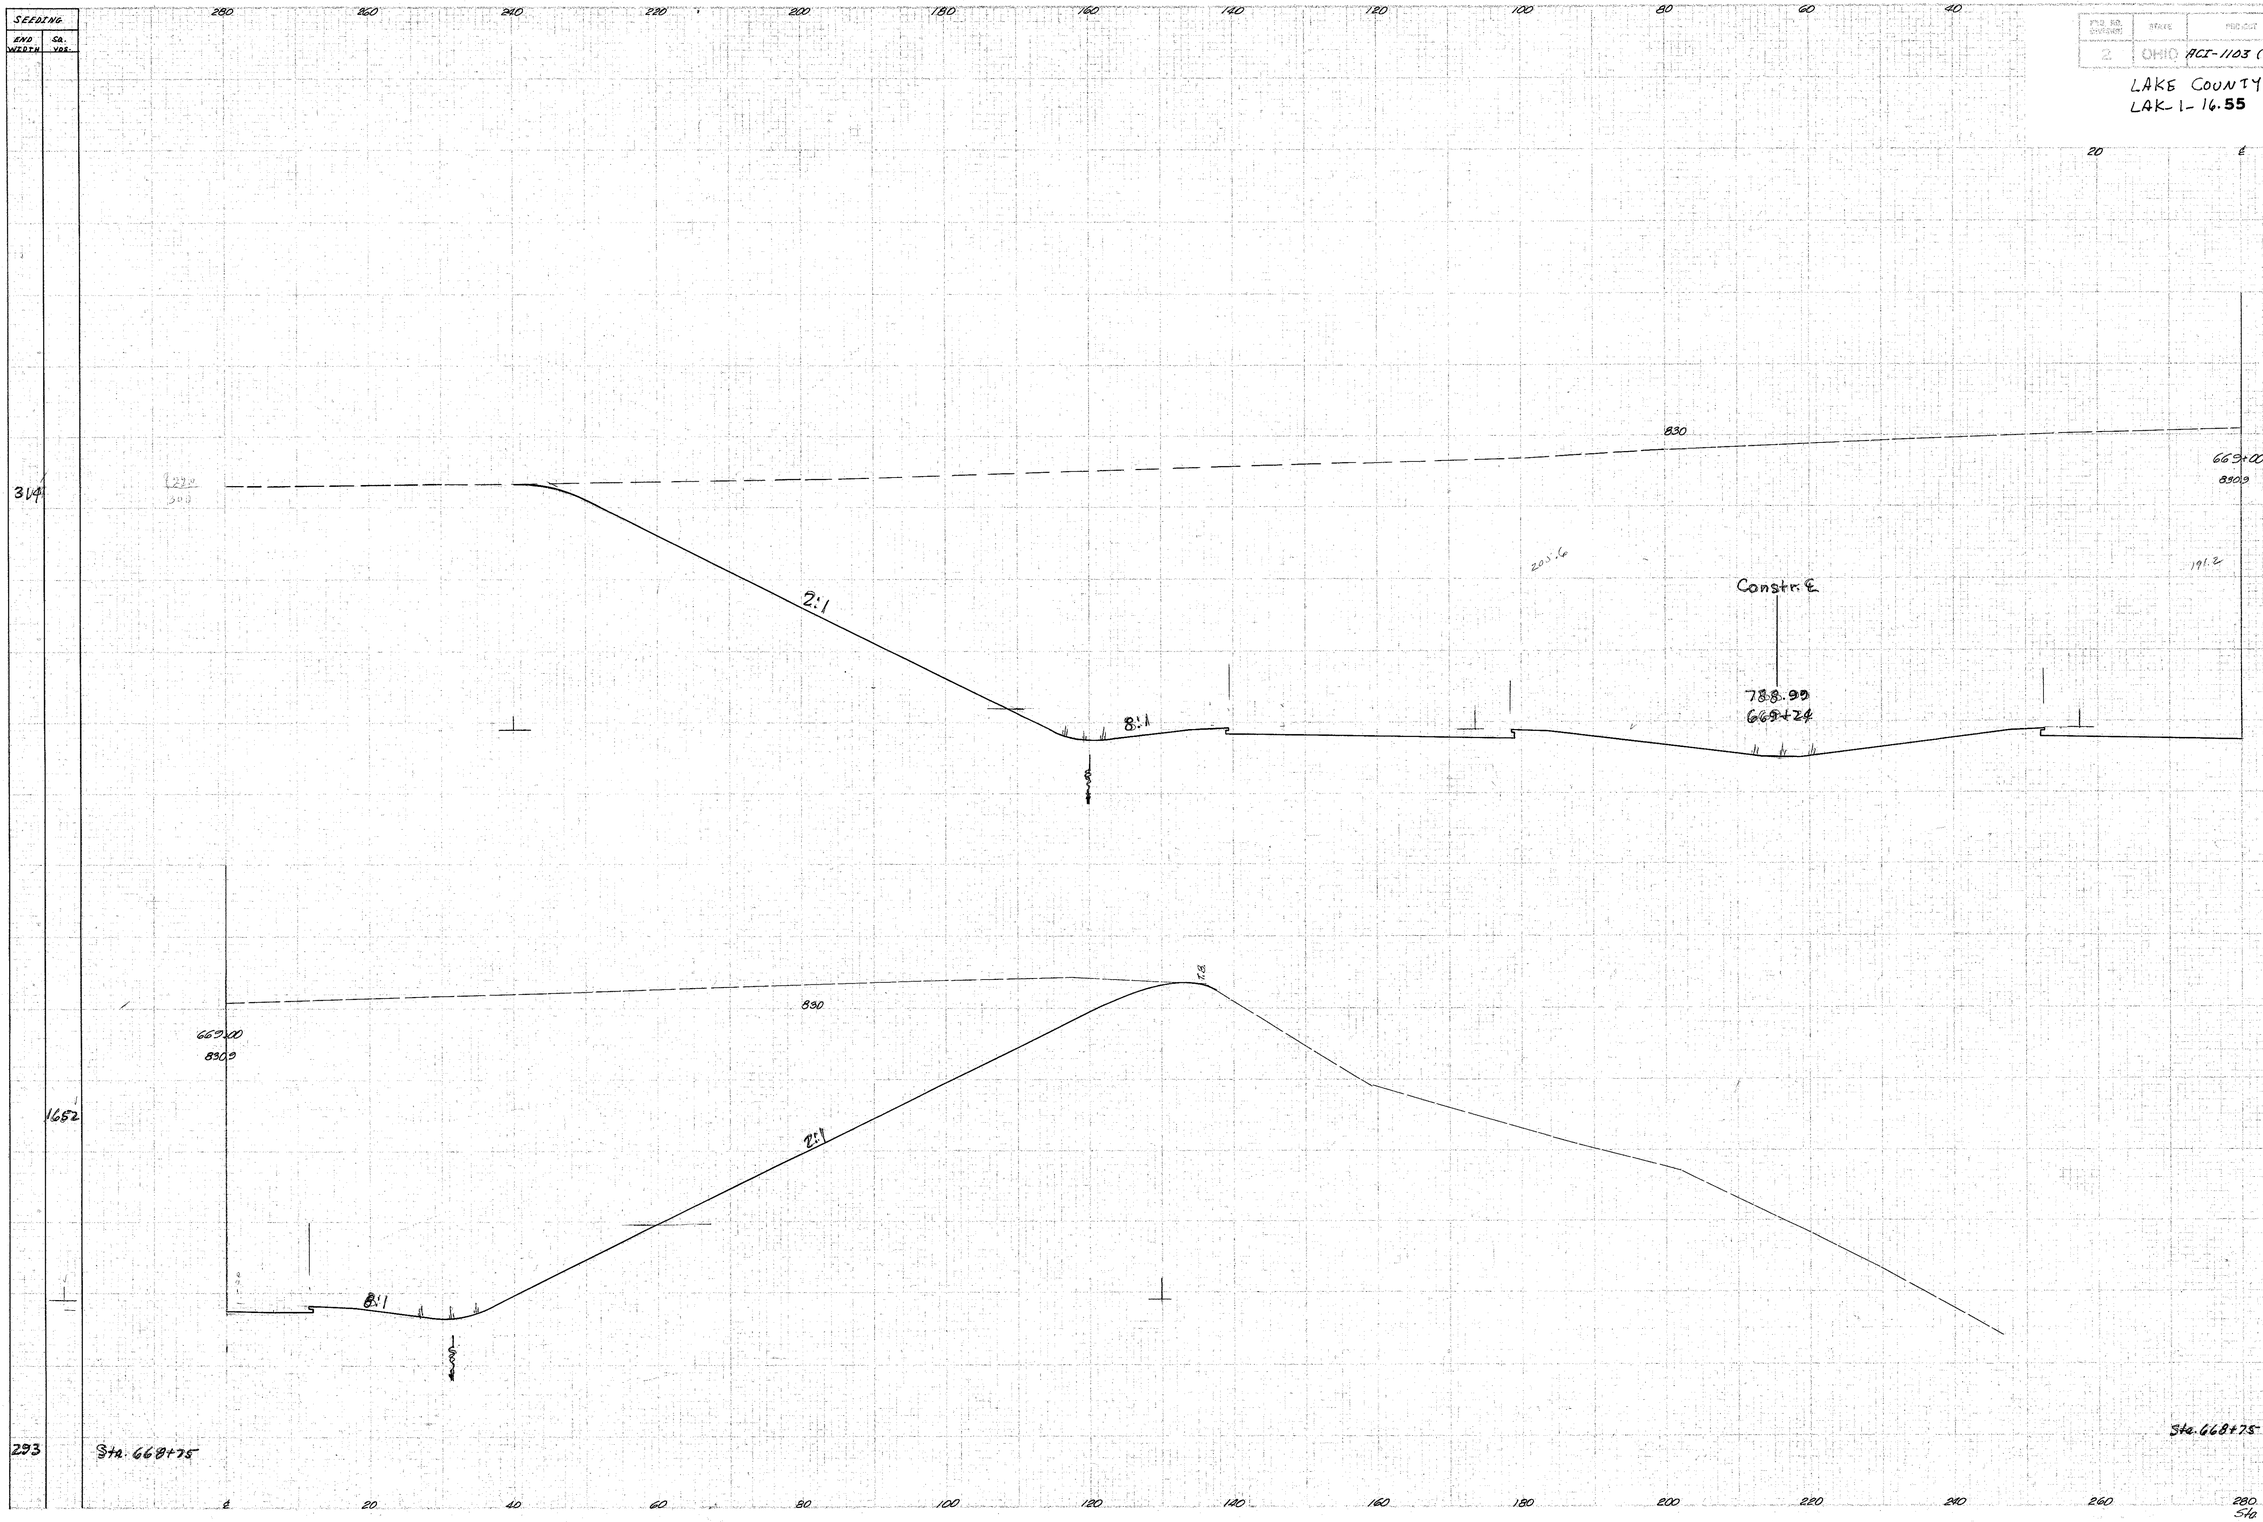

Back 4-21-58