FED. RD. DIVISION	STATE	PROJECT	
2	OHIO	ACI-1103 (27)	

304
413

LAKE COUNTY
LAK-1-16.55

SLOPING	
TOP WIDTH	TOP SLOPE

END AREA		CU. YDS.	
CUT	FILL	CUT	FILL

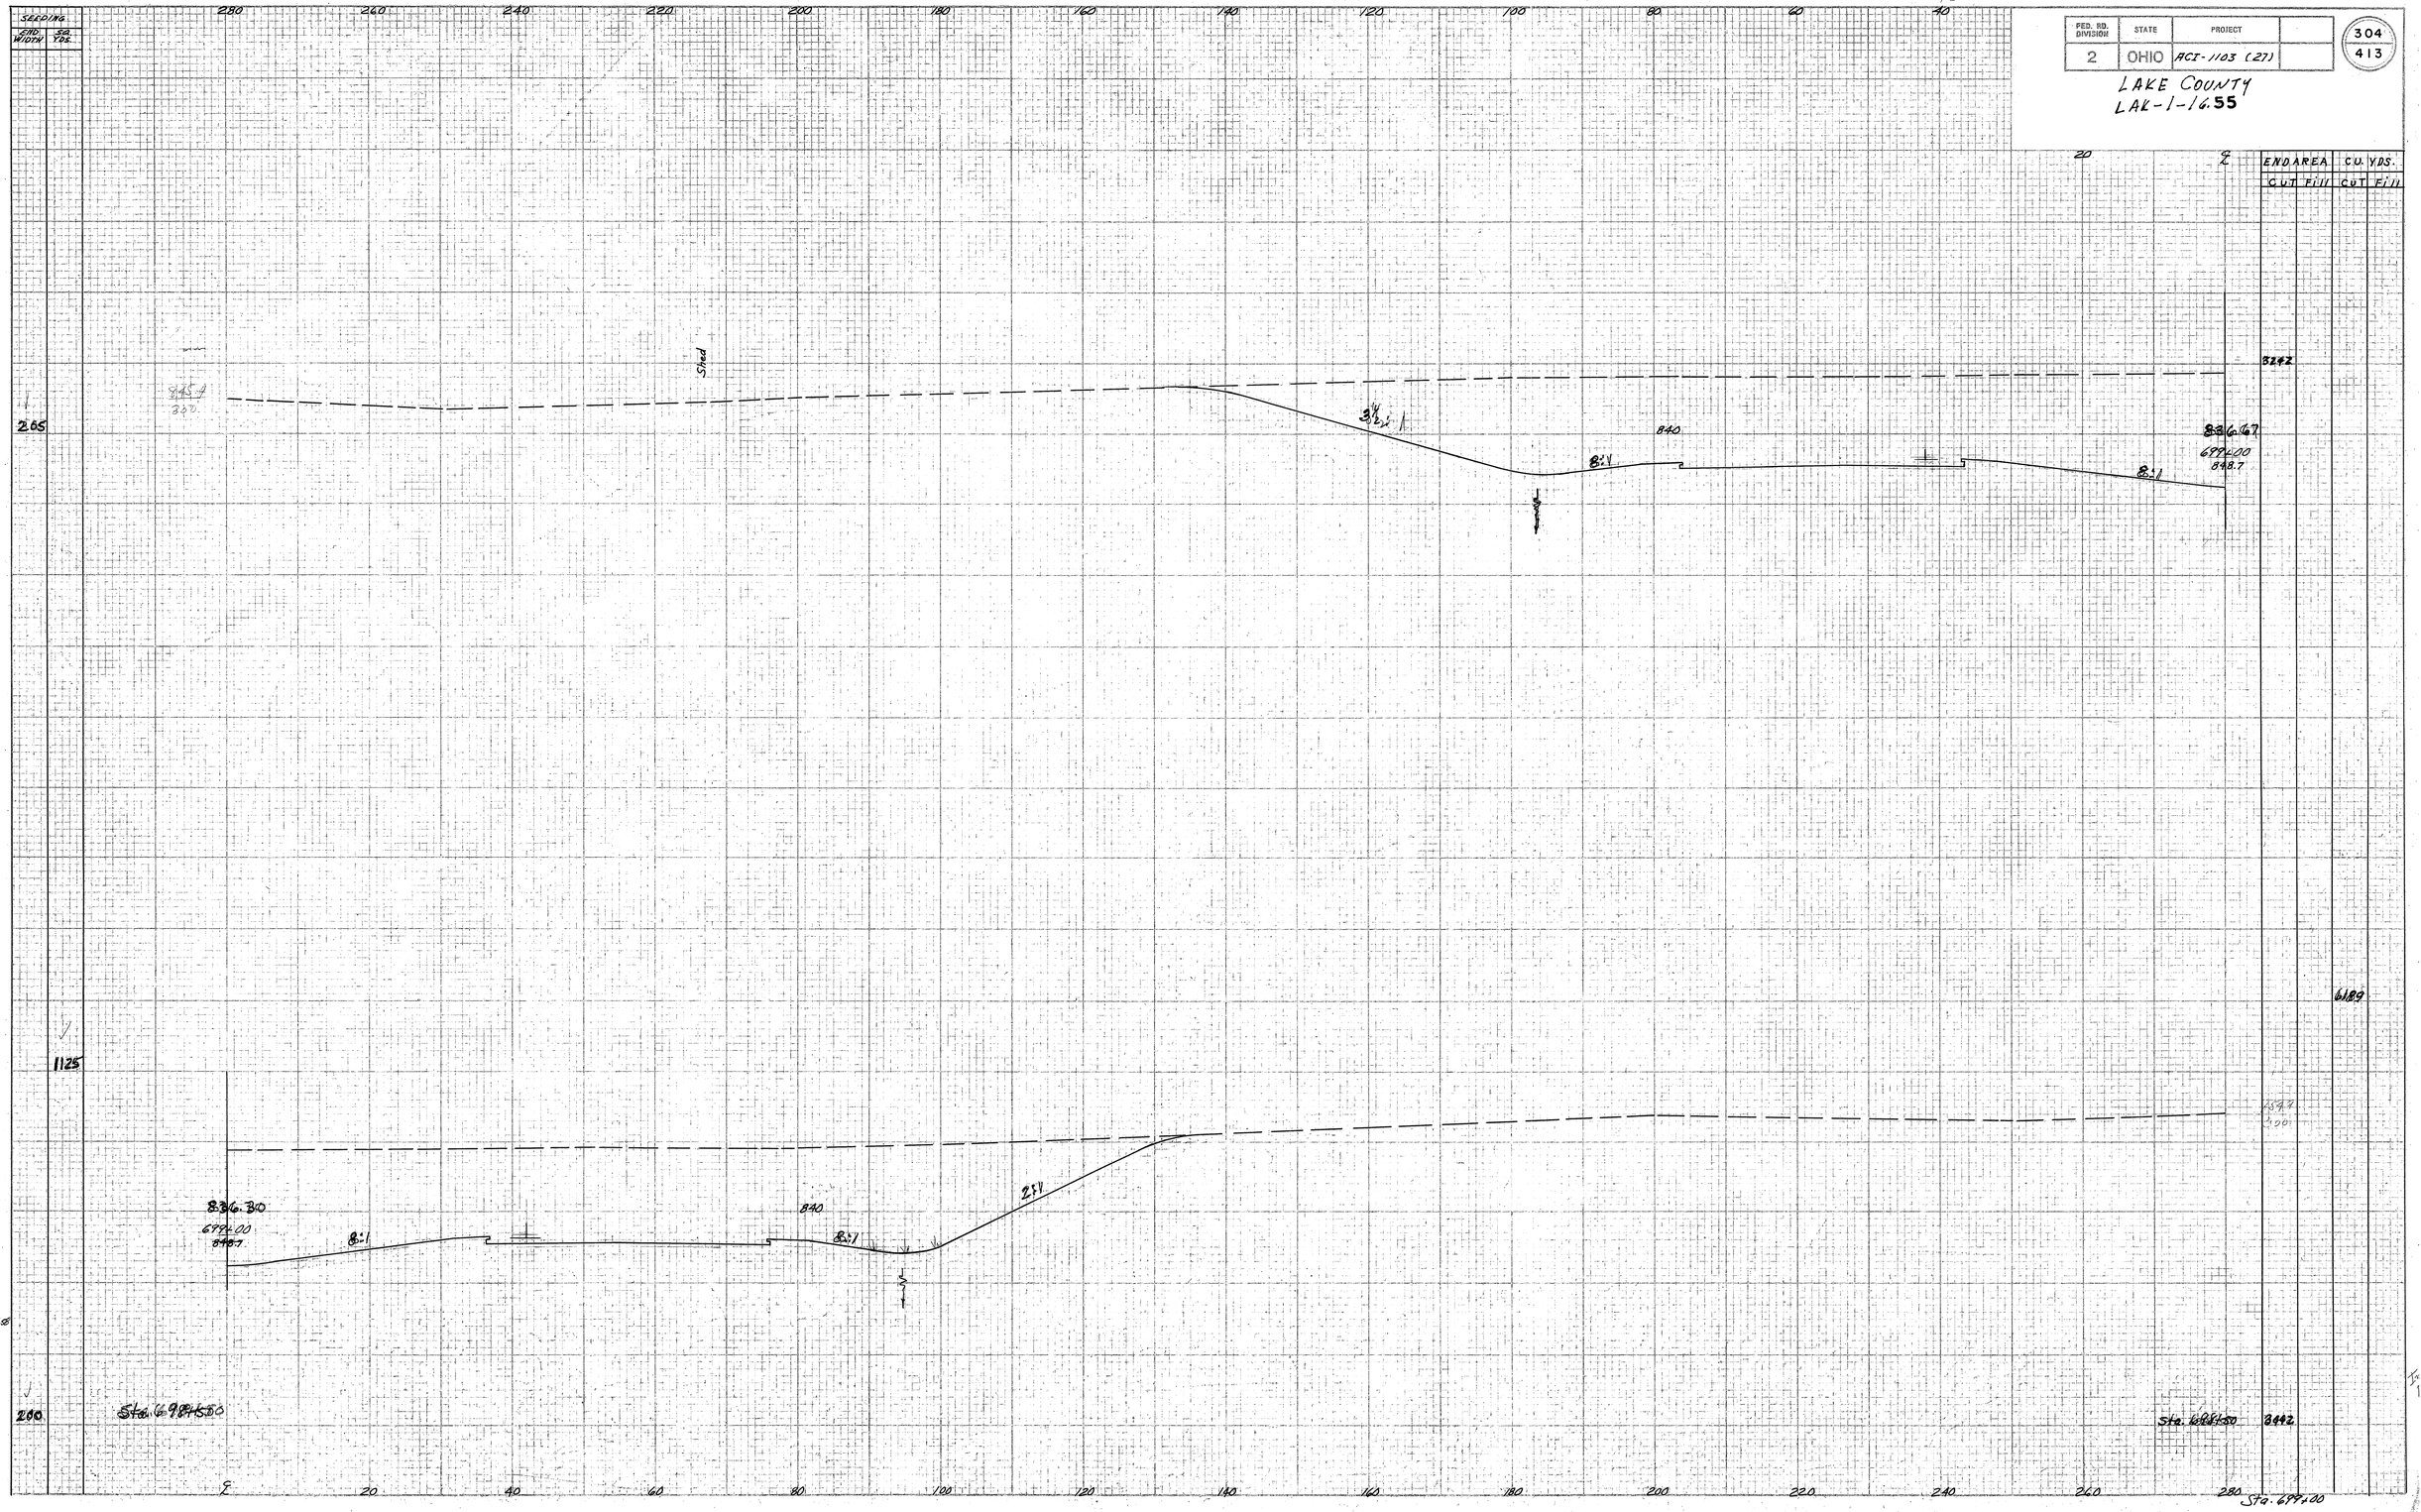

Checked V.S. 1948