FED. RD. DIVISION	STATE	PROJECT	
2	OHIO	ACI-1103(27)	

318
413

LAKE COUNTY
LAK-I-16.55

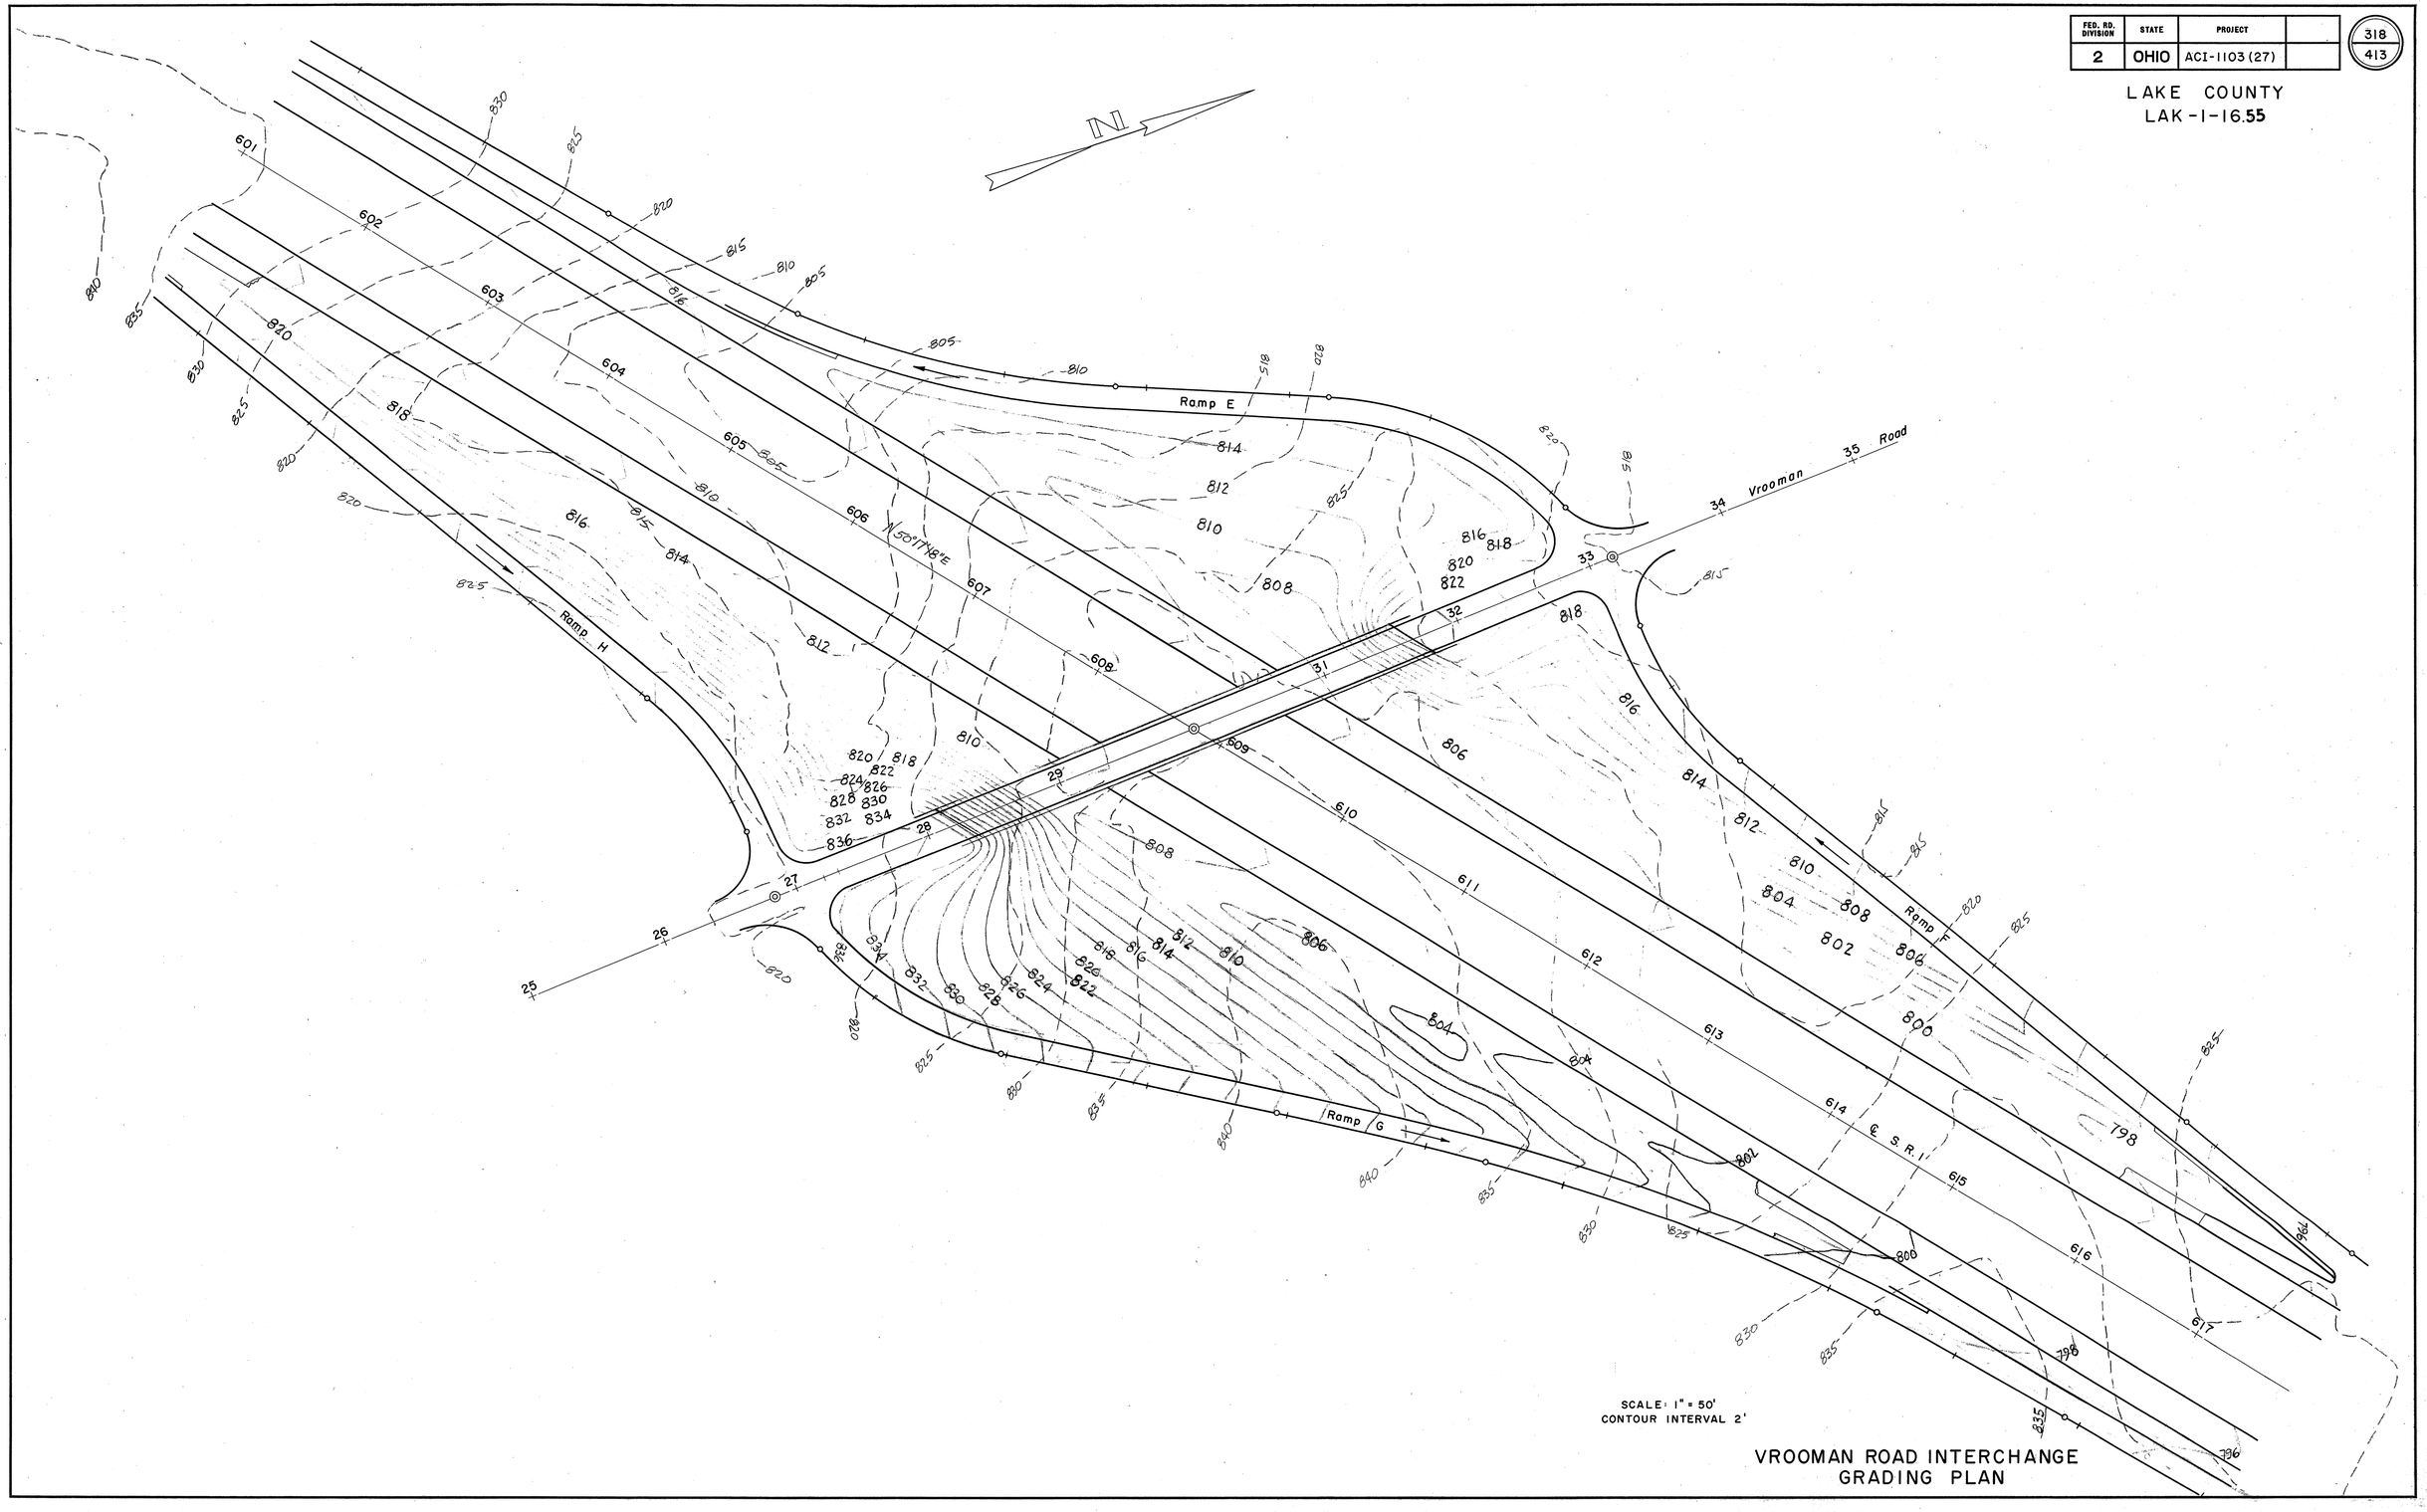

SCALE: 1" = 50'
CONTOUR INTERVAL 2'

VROOMAN ROAD INTERCHANGE
GRADING PLAN