FED. RD. DIVISION	STATE	PROJECT	
2	OHIO	FCI-1103 (27)	

333
413

LAKE COUNTY
LAK-1-16.55

SEEDING	
SIDE WIDTH	SQ. YDS.
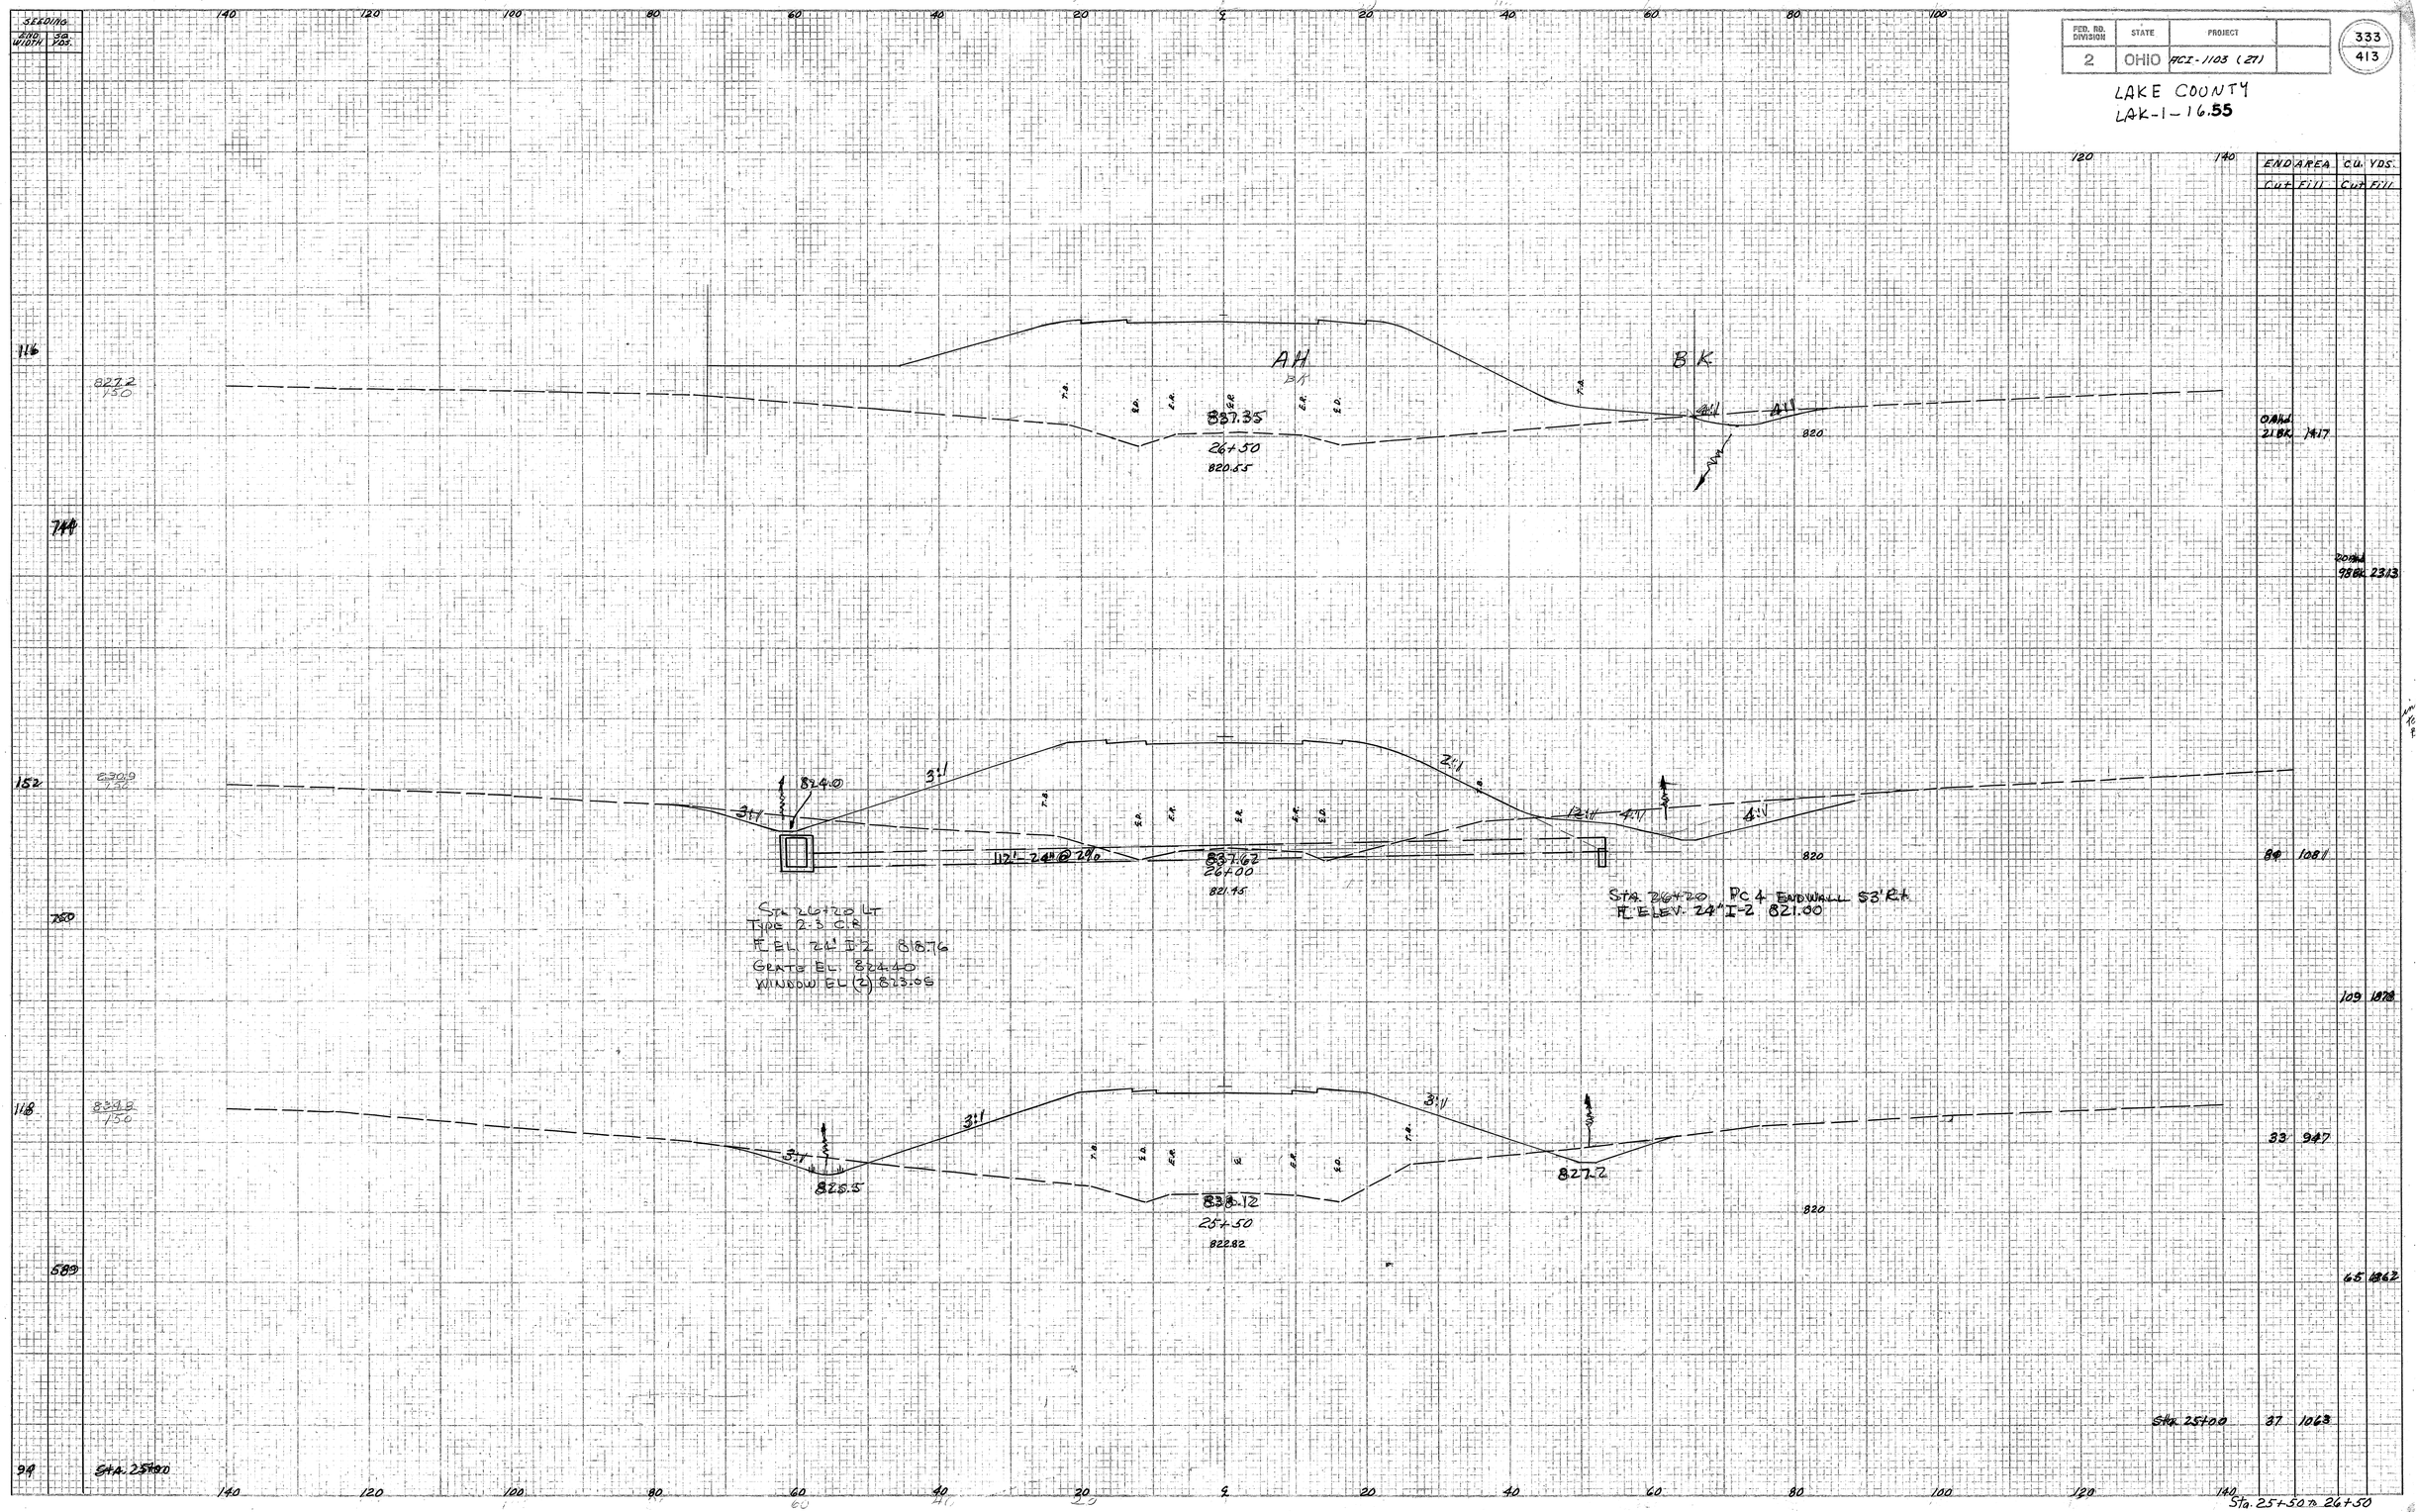
END AREA		CU. YDS.	
Cut	Fill	Cut	Fill