TYPICAL CROSS OVER

FED. RD. DIVISION	STATE	PROJECT	
2	OHIO	ACI-1103(27)	

377
413

LAKE COUNTY
LAK-1-16.55

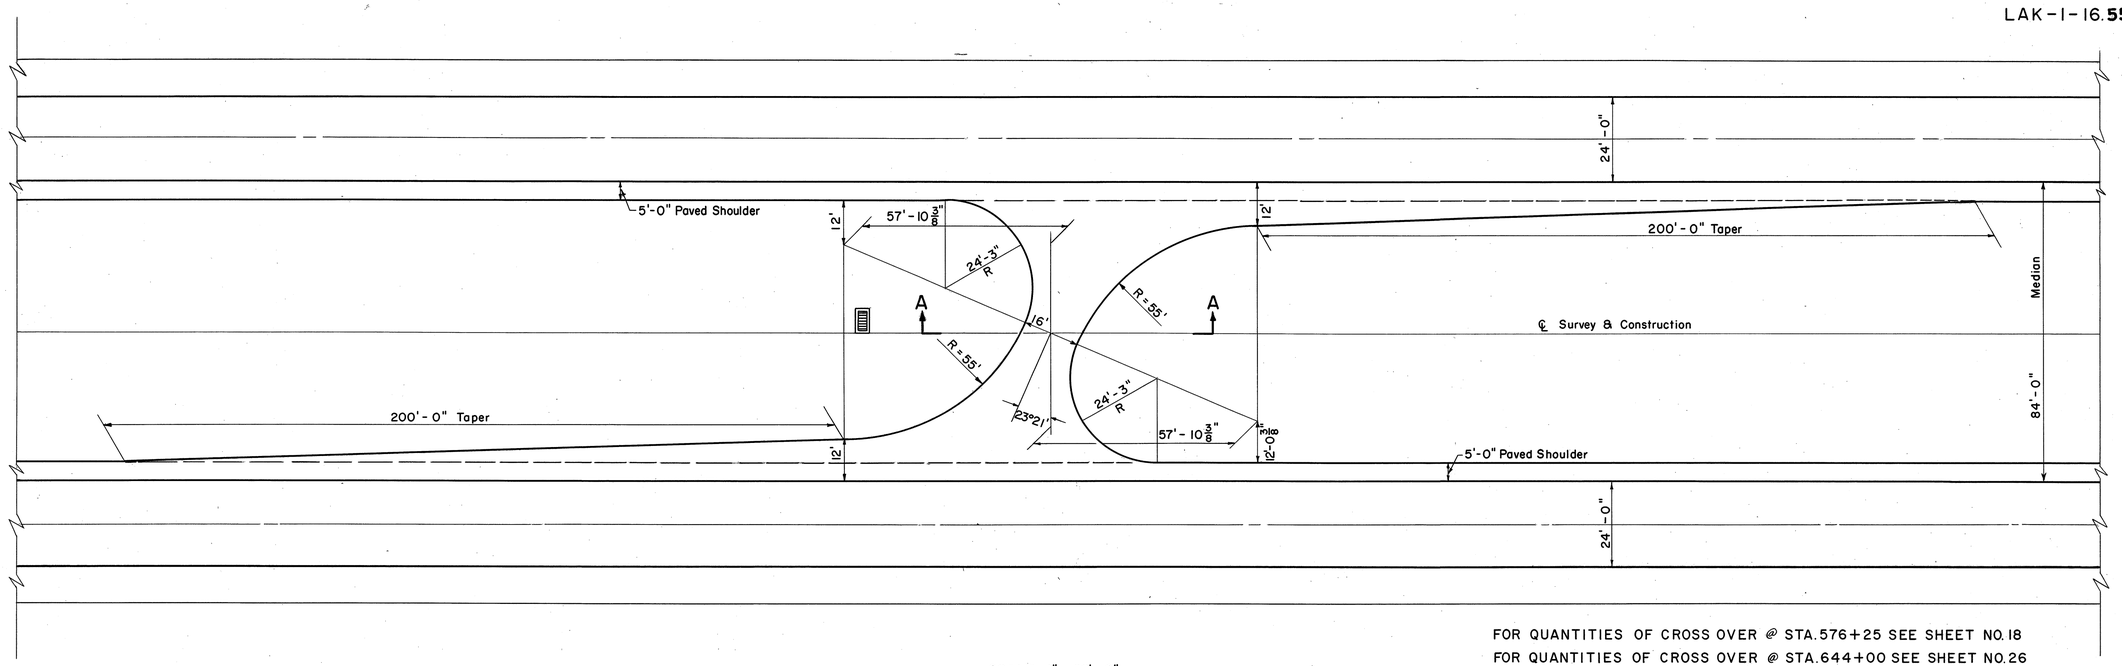

SCALE: 1" = 20'-0"

FOR QUANTITIES OF CROSS OVER @ STA. 576+25 SEE SHEET NO. 18
FOR QUANTITIES OF CROSS OVER @ STA. 644+00 SEE SHEET NO. 26

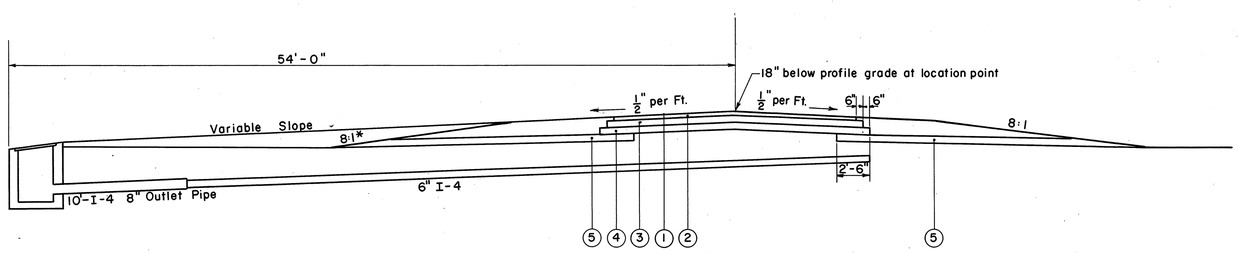

* Method of Subbase Drainage at locations where no Catch Basin is proposed.

SECTION A-A

SCALE: 3/16" = 1'-0"

1. T-31 Bituminous Surface Treatment.
2. B-33 3" Bituminous Macadam Base Course.
3. I-18 5" Stabilized Crushed Aggregate.
4. I-22 6" Subbase.
5. I-9 Stone Underdrain (No. 2)*