SEEDING	
END WIDTH	SQ. YDS.

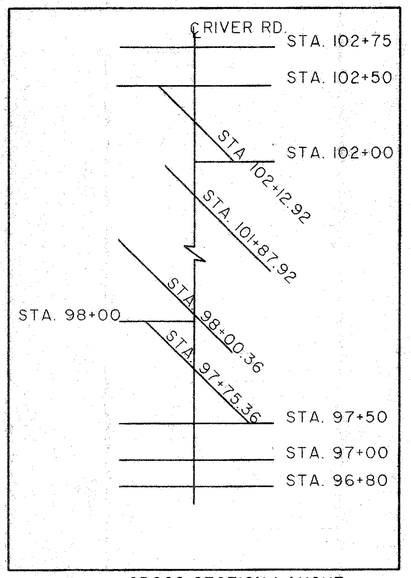

CROSS SECTION LAYOUT

(S) - LIMITS OF SEEDING AND MULCHING

NOTES: 1) ALL SLOPES ARE NORMAL TO THE ROADWAY CENTERLINE
2) SEEDING AND MULCHING QUANTITIES ARE CALCULATED ON THE PLAN AND PROFILE SHEETS AND CARRIED TO THE GENERAL SUMMARY

CALC BY: APG		OHIO	32
DATE: 5/94		F.H.W.A. REGION 5	92
CHK'D BY: GA			
DATE: 5/94			

LAKE COUNTY
LAK-90-17.42/25.15/27.76

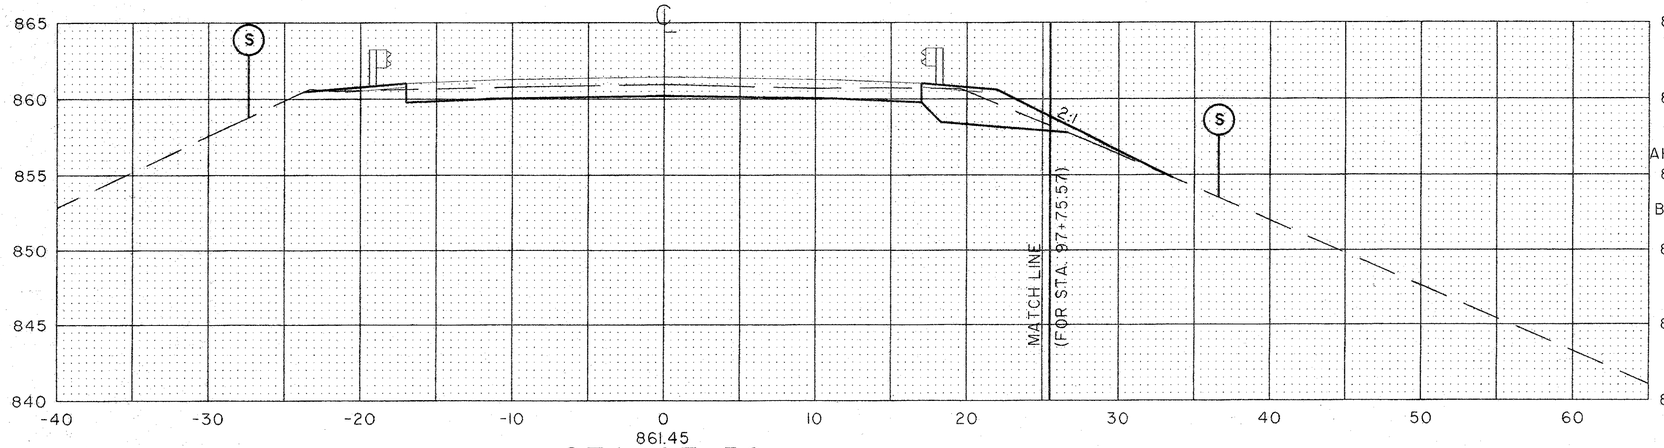

861.45
STA. 97+50
860.96

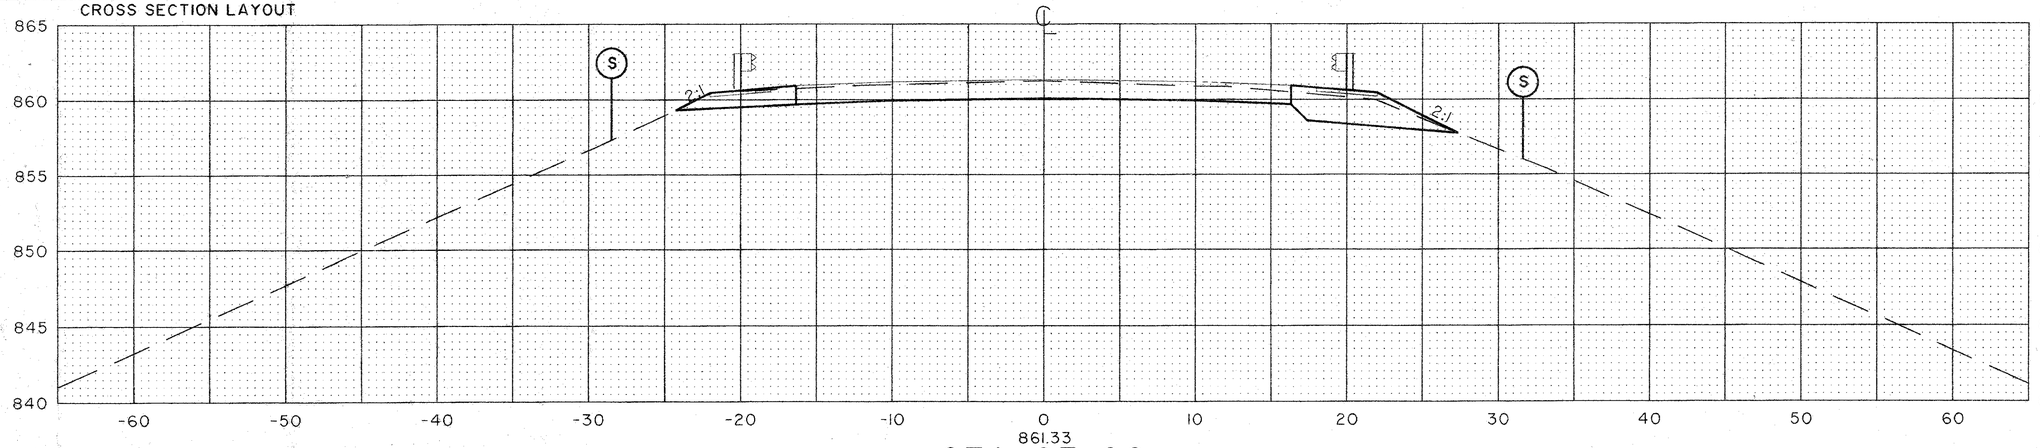

861.33
STA. 97+00
861.26

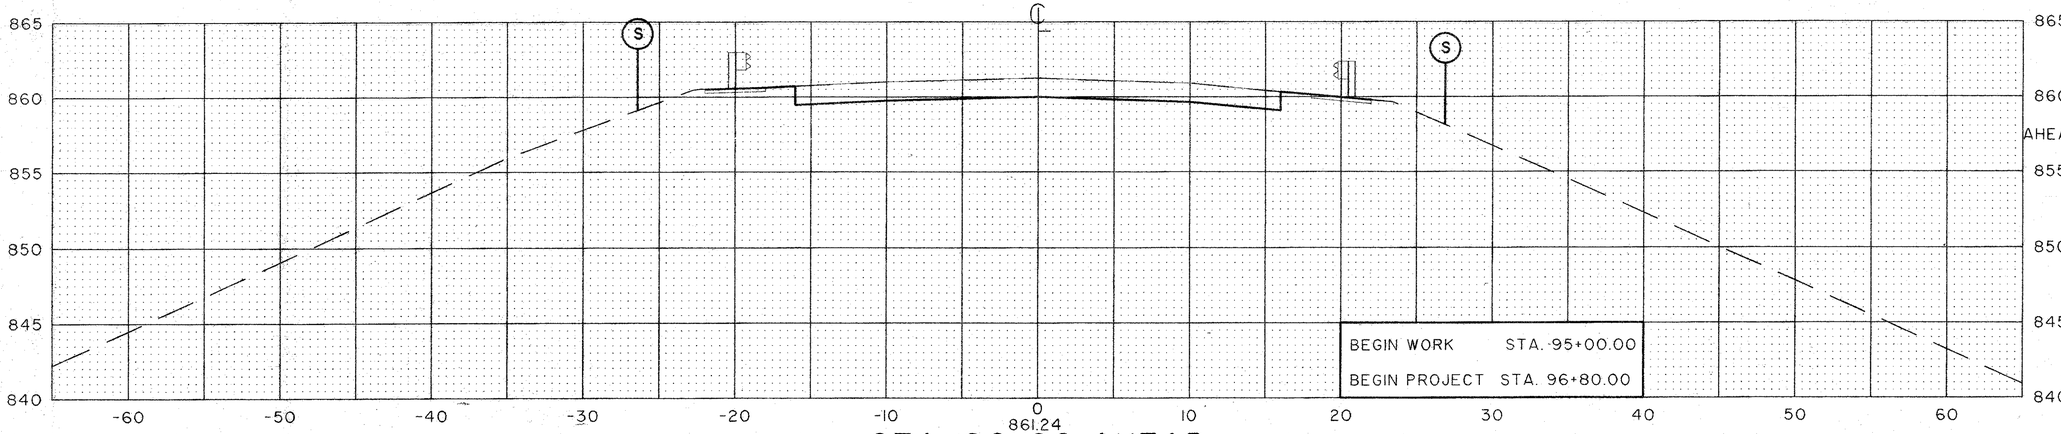

861.24
STA. 96+80 AHEAD
861.24

	END AREA		VOLUME	
	CUT	FILL	CUT	FILL
AHEAD	39	19		
BACK	39	21		
			87	44
	55	26		
			35	10
AHEAD	40	0		
TOTAL			122	54

RIVER RD.

CROSS SECTIONS

Filename = K:\DES\...\0185\SHEET\0185S220
Plot Scale = 1.0 / Plot Date = 05-19-94 (08:)
Drawn By/Date = PC / 05-19-94