FED. RD. DIVISION	STATE	PROJECT	
2	OHIO	ACI-1103(29)	

260
280

LAKE COUNTY
SEC. LAK-1-22.60

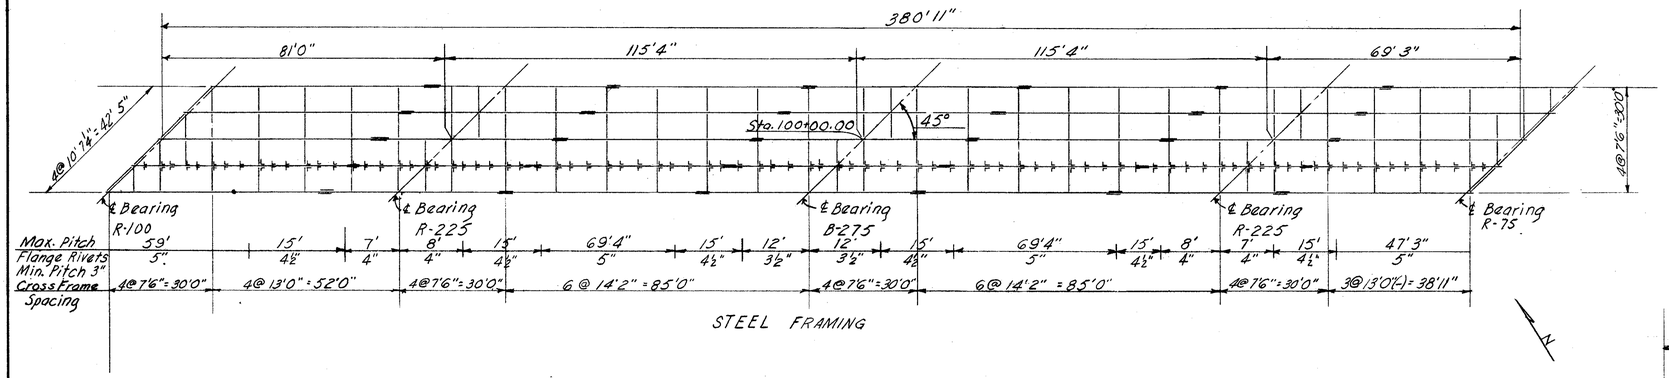

STEEL FRAMING

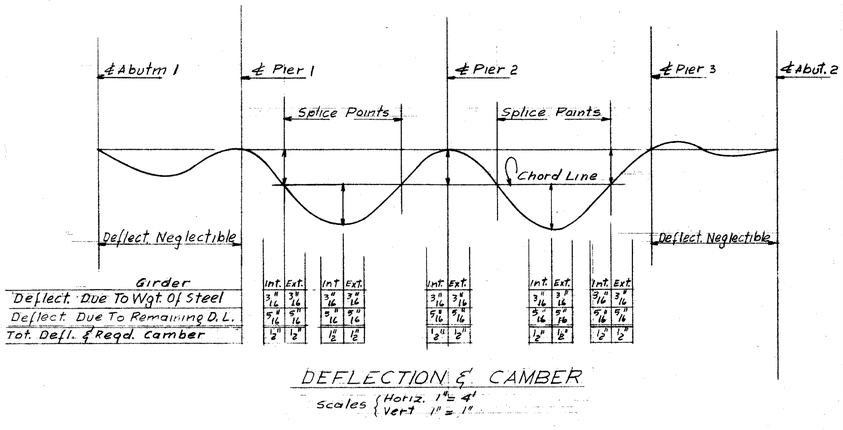

DEFLECTION & CAMBER
scales { Horiz. 1" = 4'
Vert 1" = 1"

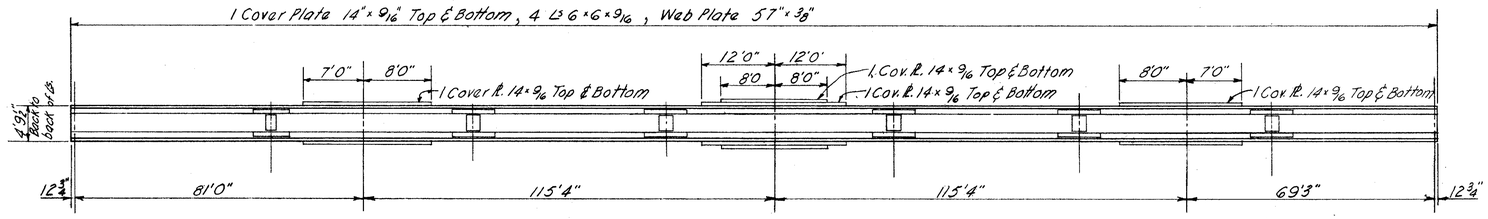

GIRDER ELEVATION

NOTES

Reference shall be made to Std. Dwg. RB-1-55, dated 3-1-55 for details of rockers & bolsters.

Rivets shall be ⅞" ϕ unless otherwise noted

Rivets shown, as field rivets may at the option of the contractor be driven in the shop.

All dimensions shown are horizontal.

All stiffeners shall be normal to the girder.

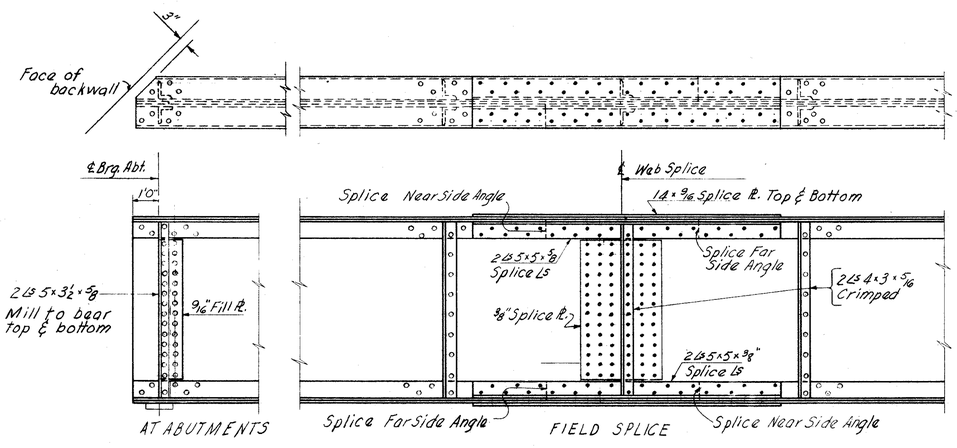

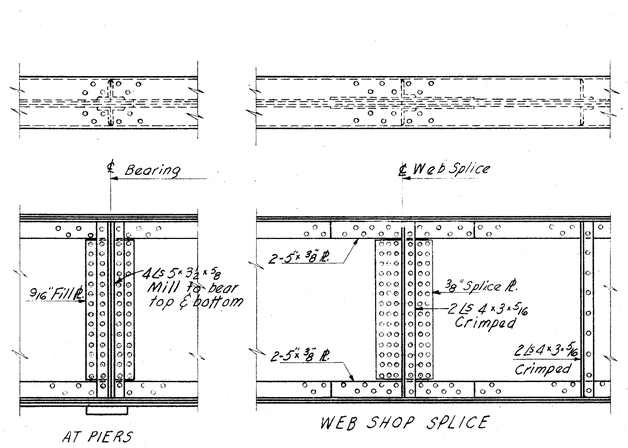

SEC. C-35 FED. AID PROJ. NO. ACI-1103 (29)

PREPARED BY
CAPITOL ENGINEERING ASSOCIATES, DILLSBURG, PA.
FOR
STATE OF OHIO
DEPARTMENT OF HIGHWAYS

STEEL FRAMING
BRIDGE NO. LAK-1-24.17
S.R.1 UNDER RELOC. S.R. 307
LAKE COUNTY
STA. 957+30.00

DESIGNED	DRAWN	TRACED	CHECKED	REVISED DATE	REVISED
McC. J.V.	McC.		P		