PID# 0.039, CON# 288-58, PF# 130R
Archive # 1200218
LAK-090-(23.42 - 27.31(+ -))
LAK-307 & LAK-528
f.k.a. LAK-001-22.60

LOCATION PLAN

LAK-1-22.60
PERRY & MADISON TOWNSHIPS & VILLAGE OF MADISON
LAKE COUNTY

0 1000 2000
SCALE IN FEET

Received _____ Time _____
Recorded _____
Plat Book M Pages 47 and 47-1
Signed _____ Recorder, Lake County, Ohio
Fee _____ Paid _____

Signed _____
Right-of-Way Engineer, Interstate Projects.

Date _____

Signed _____
Robert E. Smith P.E. No. 18042
Partner - Capitol Engineering Associates

Date _____

Location and Limited Access approved and Journalized by the Director of Highways
Date September 10, 1957 Volume 402 Page 805
in the Director of Highways Journal

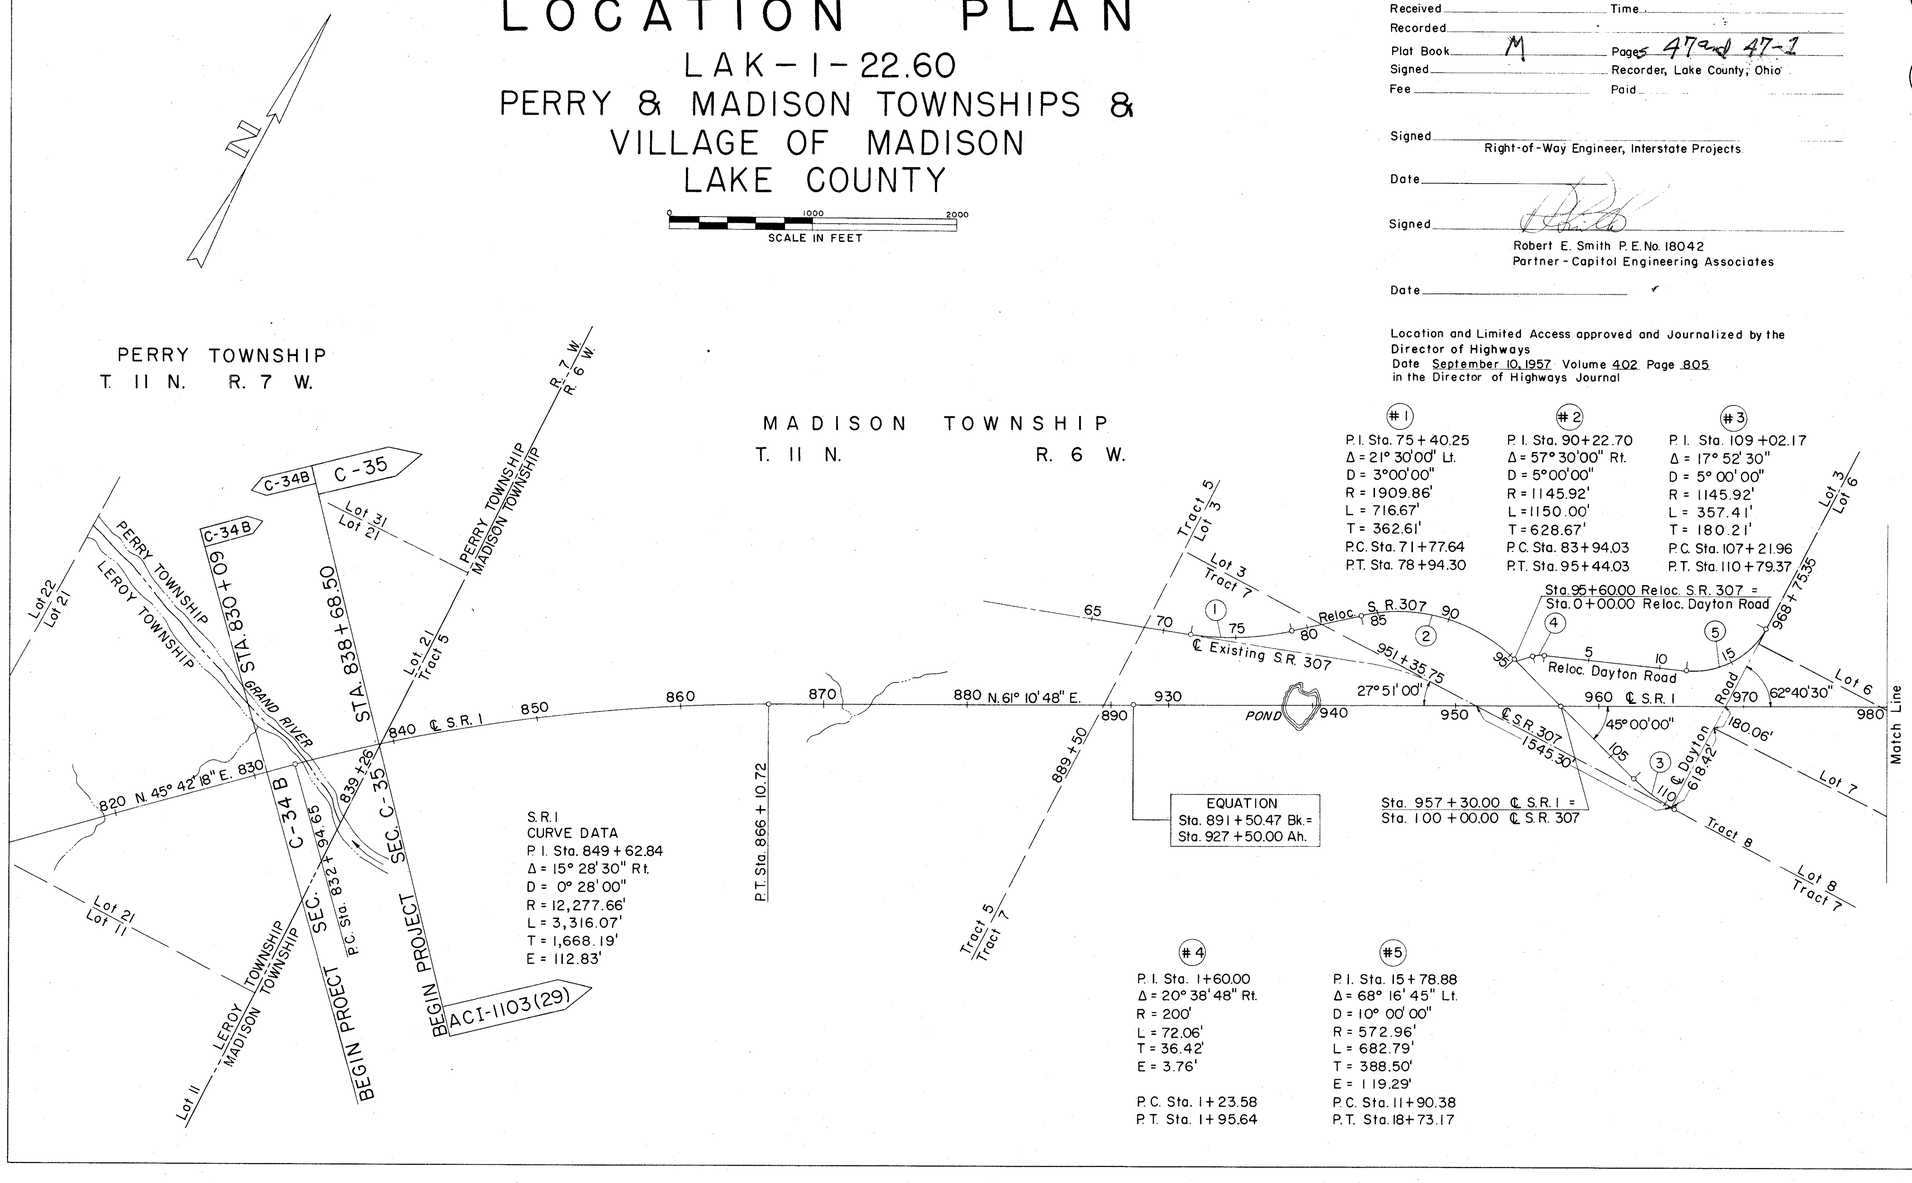

S.R. 1
CURVE DATA
P. I. Sta. 849+62.84
Δ = 15° 28' 30" Rt.
D = 0° 28' 00"
R = 12,277.66'
L = 3,316.07'
T = 1,668.19'
E = 112.83'

EQUATION
Sta. 891+50.47 Bk. =
Sta. 927+50.00 Ah.

#1
P. I. Sta. 75+40.25
Δ = 21° 30' 00" Lt.
D = 3° 00' 00"
R = 1909.86'
L = 716.67'
T = 362.61'
P.C. Sta. 71+77.64
P.T. Sta. 78+94.30

#2
P. I. Sta. 90+22.70
Δ = 57° 30' 00" Rt.
D = 5° 00' 00"
R = 1145.92'
L = 1150.00'
T = 628.67'
P.C. Sta. 83+94.03
P.T. Sta. 95+44.03

#3
P. I. Sta. 109+02.17
Δ = 17° 52' 30"
D = 5° 00' 00"
R = 1145.92'
L = 357.41'
T = 180.21'
P.C. Sta. 107+21.96
P.T. Sta. 110+79.37

#4
P. I. Sta. 1+60.00
Δ = 20° 38' 48" Rt.
R = 200'
L = 72.06'
T = 36.42'
E = 3.76'

P.C. Sta. 1+23.58
P.T. Sta. 1+95.64

#5
P. I. Sta. 15+78.88
Δ = 68° 16' 45" Lt.
D = 10° 00' 00"
R = 572.96'
L = 682.79'
T = 388.50'
E = 119.29'
P.C. Sta. 11+90.38
P.T. Sta. 18+73.17

267/280

1/14