FED. RD. DIVISION	STATE	PROJECT	
2	OHIO	ACI-1103(21)	

488
488

19
19

LAK-1-12.89
R/W PLAN
LIMITED ACCESS

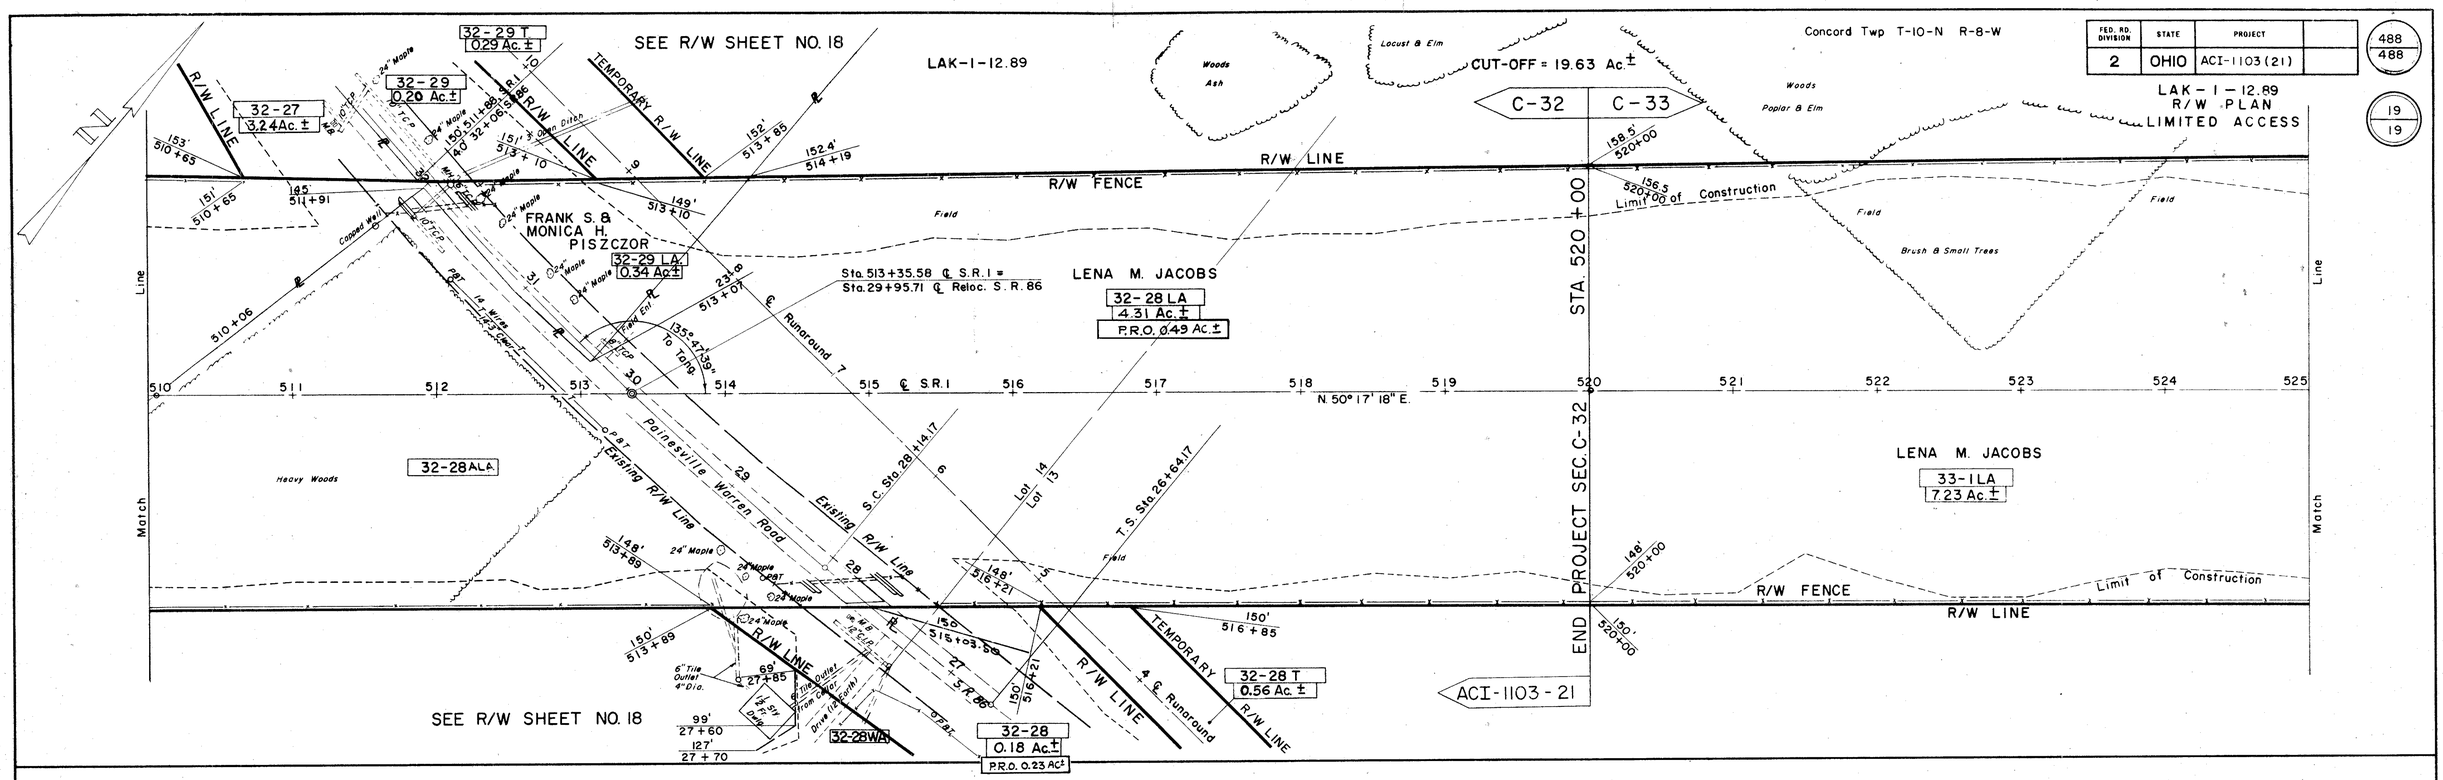

END PROJECT
600 L.F. TYPE A FENCE
SEE GENERAL SUMMARY SHEET NO. 16

R/W PLAN STA. 510+00 TO STA. 532+00