TE - 119
1000 - 4 - 66

MICROFILMED
AUG 12 ...

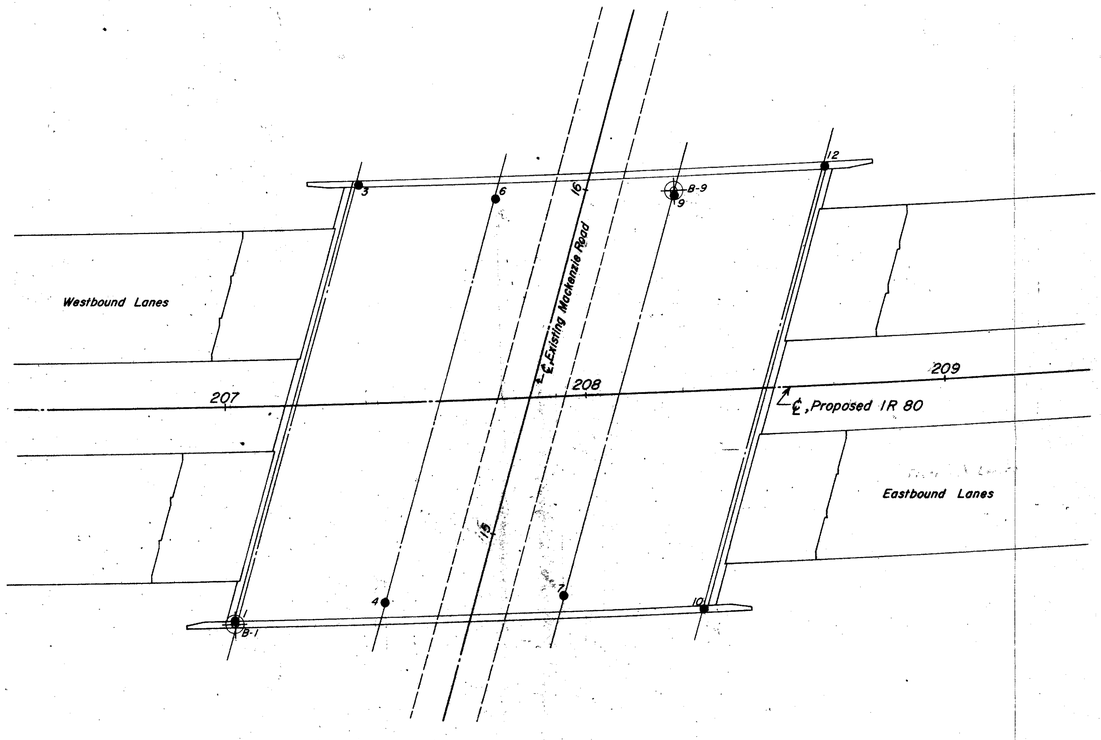

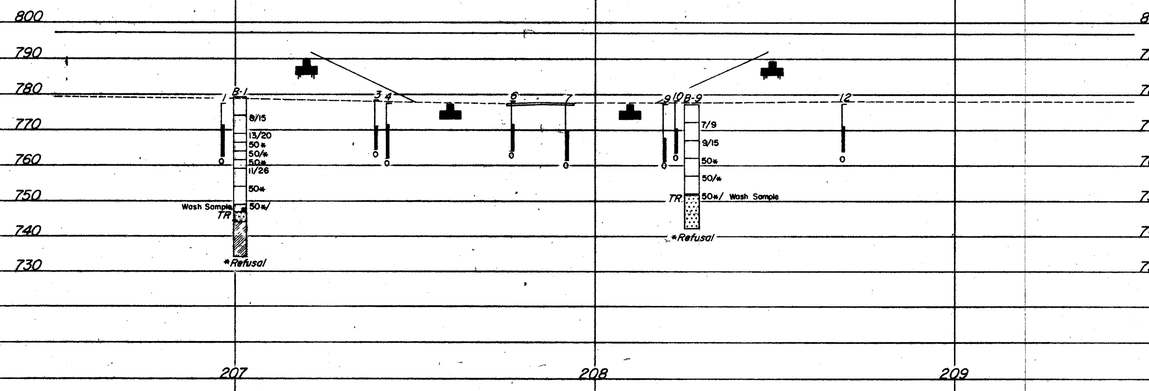

SCALE: 1" = 20'

OHIO DEPARTMENT OF HIGHWAYS
TESTING LABORATORY
1620 WEST BROAD STREET, COLUMBUS 23, OHIO

STRUCTURE FOUNDATION INVESTIGATION
BRIDGE NO. CUY-80-0203
OVER MACKENZIE ROAD
SEC. CUY-80-1.90

PLAN AND PROFILE

DRAWN BY	CHECKED BY	REVIEWED BY	DATE
J.E.C.	L.N.L.	R.D.R.	11/1/68